





FRONT ELEVATION

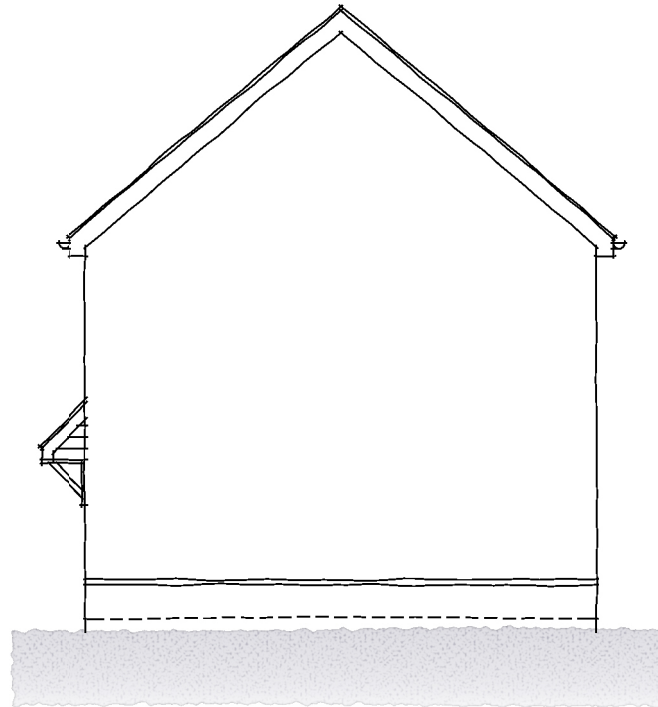


SIDE ELEVATION

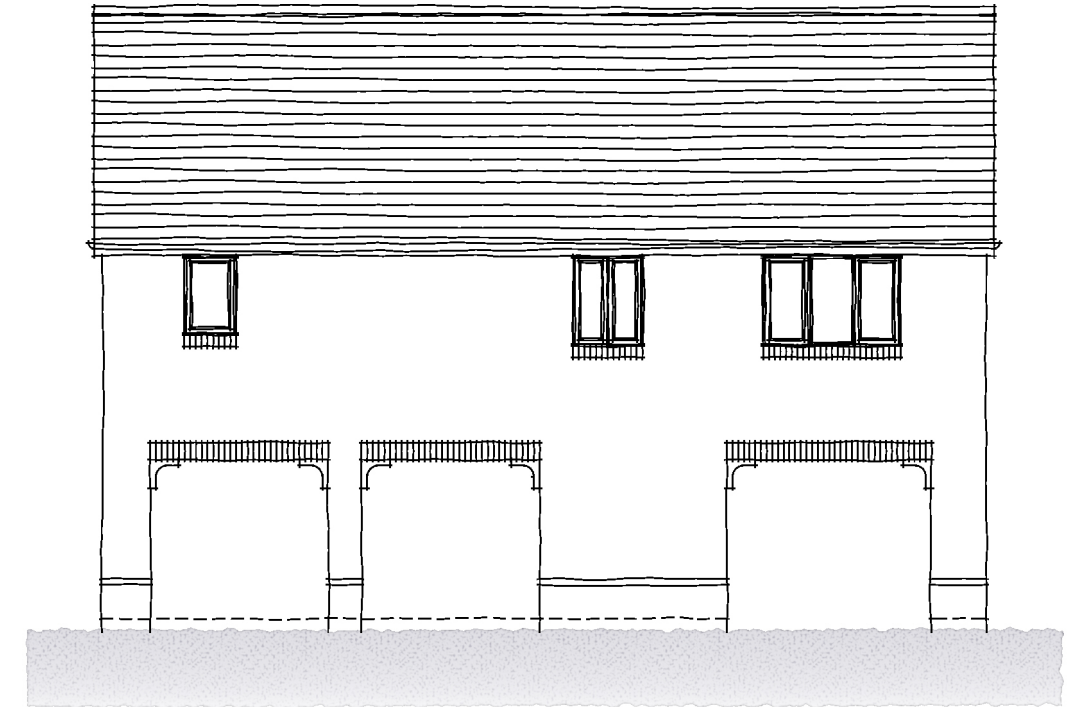

REAR ELEVATION

TYPE BT

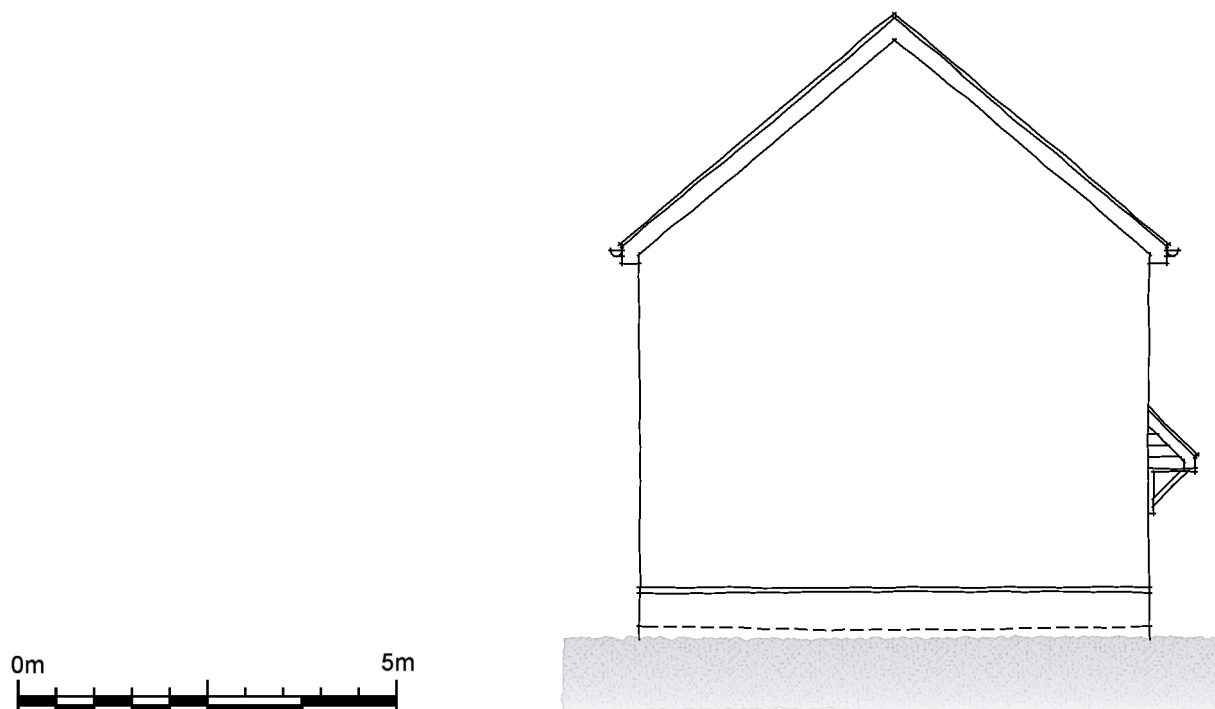

SIDE ELEVATION



SCALE BAR

B	20.07.20	Character area amended. Drive through added.
A	10.06.20	Faux windows added to front elevation ground floor.
Rev.	Date	Description

TM	DGP
TM	DGP
Drawn	Checked

Client 

Scale
1:100 @ A3

Drawn
ACG

Checked
DGP

Project
Fontwell,
West Sussex.

Date
July 2020

File
Type BT

Drawing Title
Type BT (Style The Greens)
Elevations (Painted Brick)

Drg.No.
P1549.BT-T.02

Rev.
B

Drawing Status
PLANNING

aap
architecture

AAP Architecture Ltd

Unit A, Monument Business Centre, Monument Way East, Woking, Surrey GU21 5LG
T 01483 727345 E projects@aap-arc.co.uk W aap-arc.co.uk

Under the Intellectual Property Act 2014, this drawing is the copyright of AAP Architecture Ltd.