




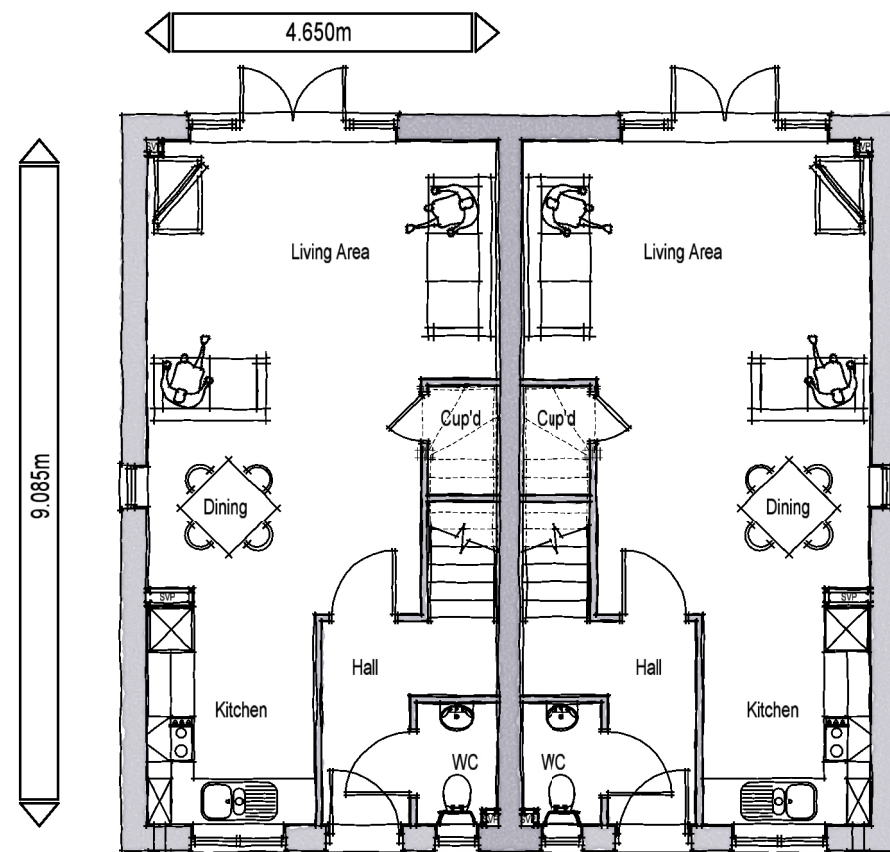


GROUND FLOOR PLAN

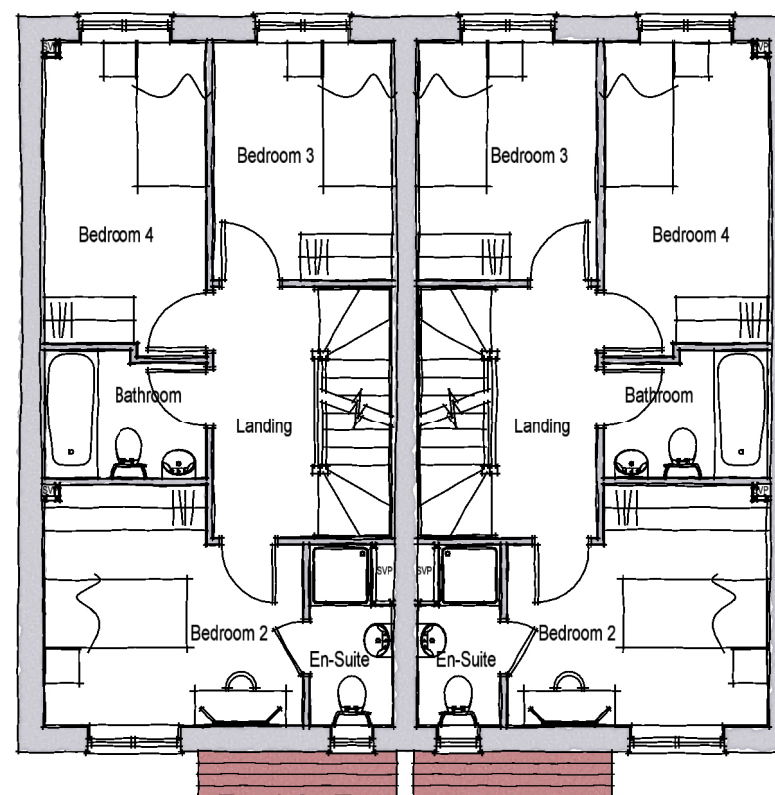

FIRST FLOOR PLAN

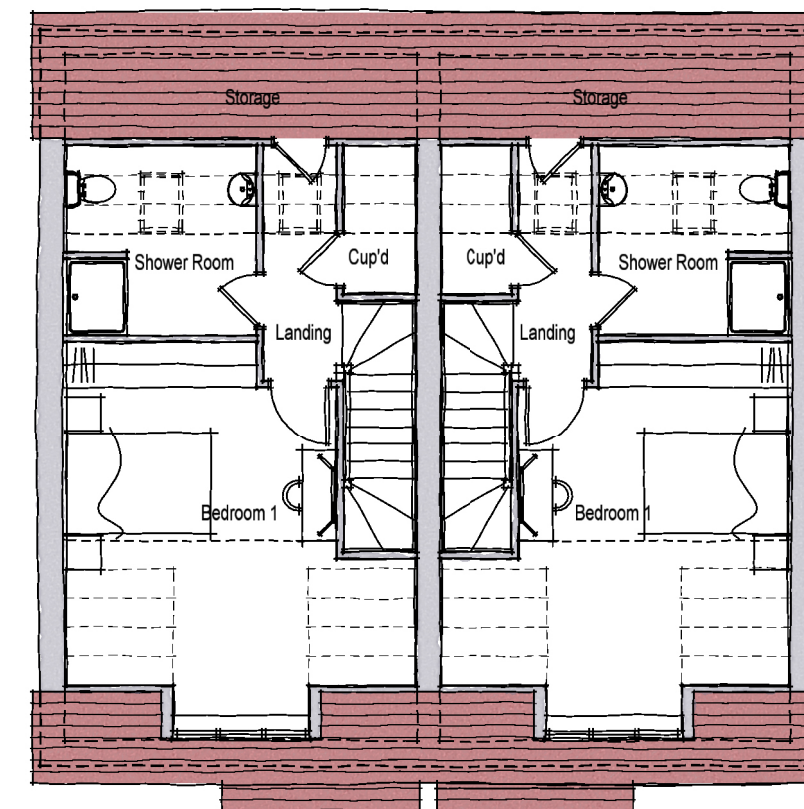

SECOND FLOOR PLAN

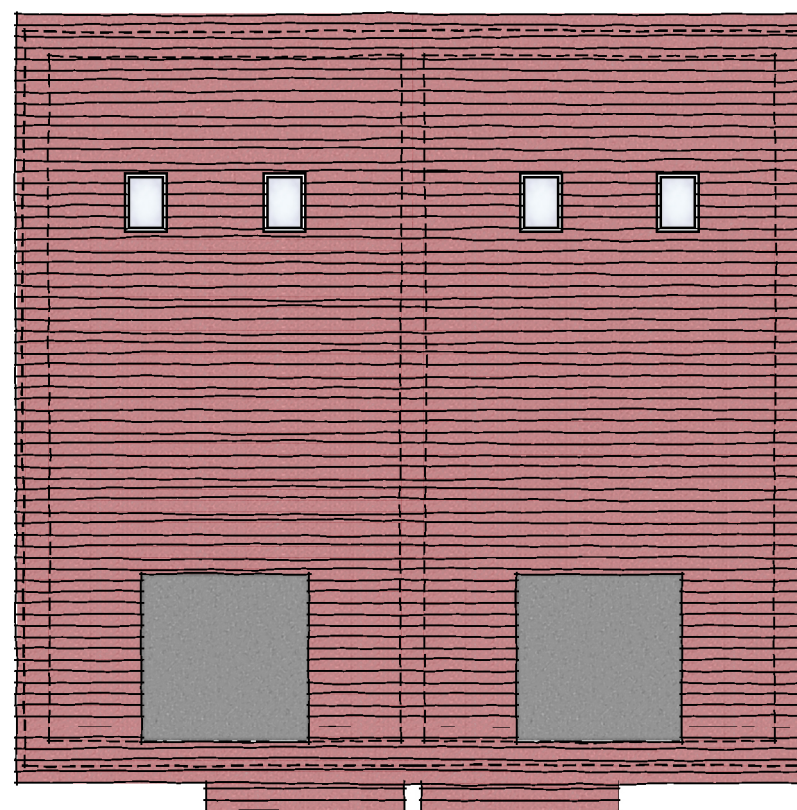

ROOF PLAN

House Type BY - 2.5 Storey 4 Beds 5 Bed spaces		
Space Standards	Required	Achieved
Total Area (finished)	103 sq.m.	117.5 sq.m.
Storage	3 sq.m.	3.70 sq.m.
Bedroom 1 (double)	11.5 sq.m.	18.00 sq.m.
Bedroom 2 (single)	7.5 sq.m.	9.8 sq.m.
Bedroom 3 (Single)	7.5 sq.m.	7.5 sq.m.
Bedroom 4 (Single)	7.5 sq.m.	8.63sq.m.



TYPE BY

Rev.	Date	Description	Drawn	Checked
Client		dandara	Scale	1:100 @ A3
Project		Fontwell, West Sussex.	Drawn	TM
Drawing Title		Type BY (Style The Greens) Floor & Roof Plans (Brick & Boarding)	Checked	DGP
Date		July 2020	File	Type BY
Drg.No.		P1549.BY-T.01	Rev.	-
			Drawing Status	PLANNING

aap
architecture

AAP Architecture Ltd
Unit A, Monument Business Centre, Monument Way East, Woking, Surrey GU21 5LG
T 01483 727345 E projects@aap-arc.co.uk W aap-arc.co.uk

Under the Intellectual Property Act 2014, this drawing is the copyright of AAP Architecture Ltd.