

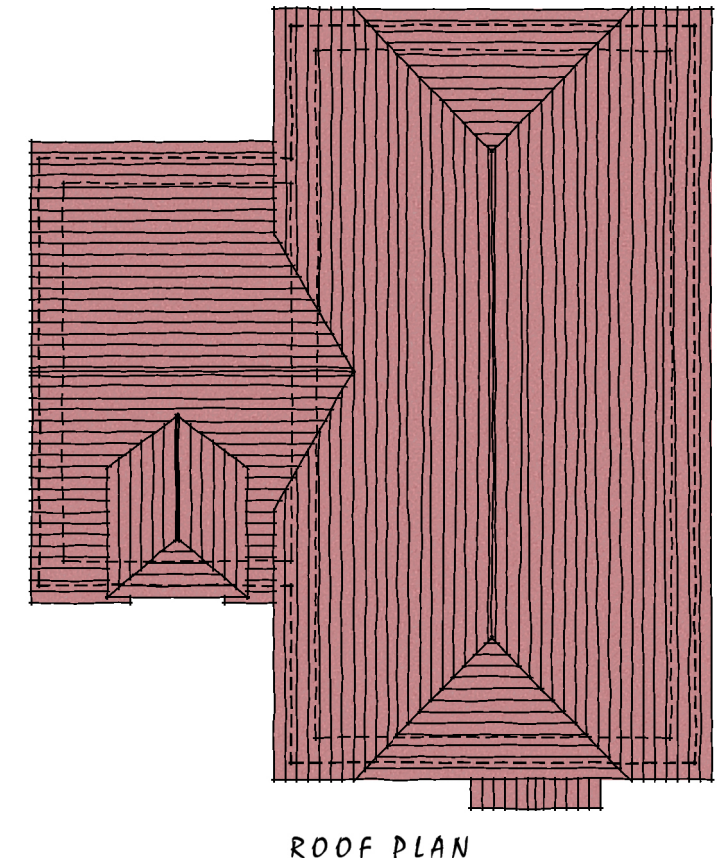


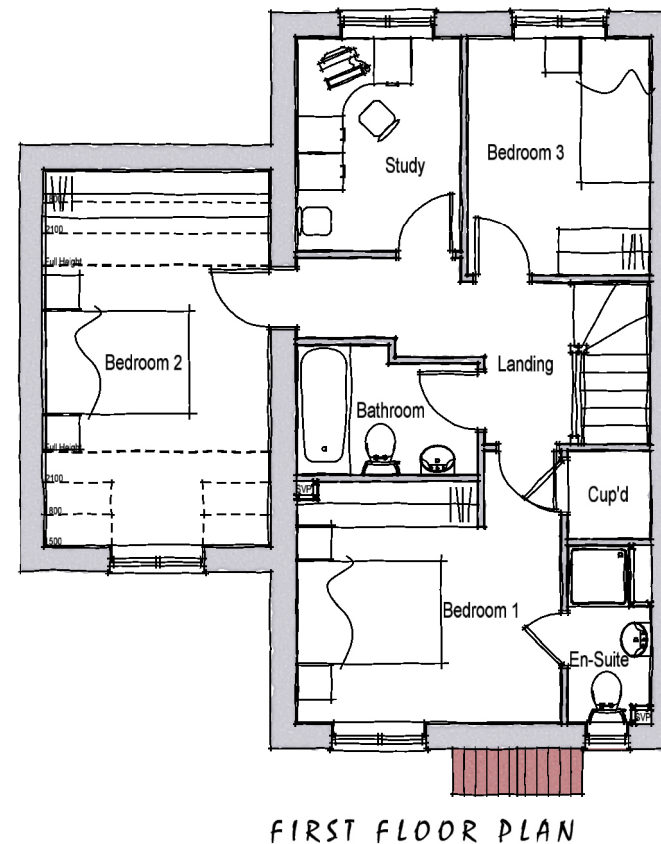

TYPE C2

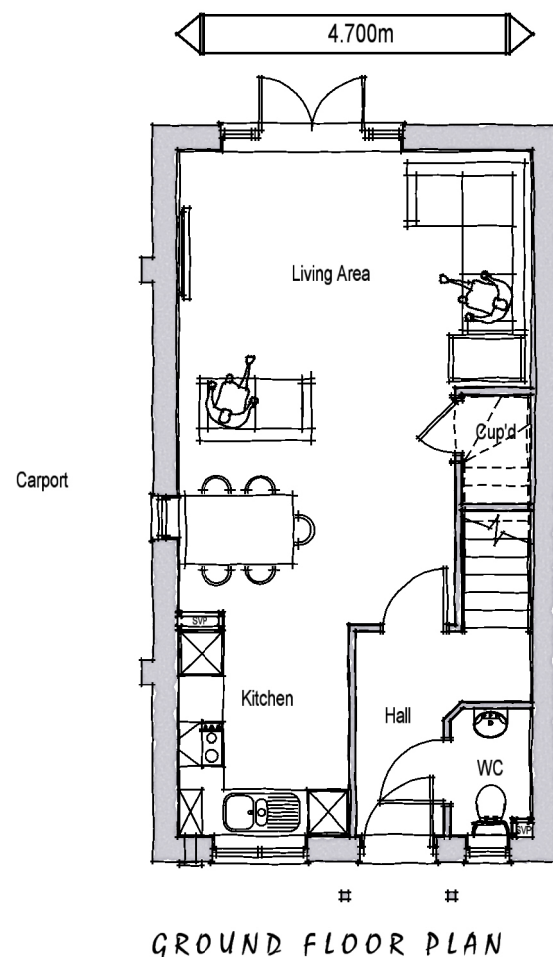

House Type C2 - 2 Storey 3 Beds 5 Bed spaces		
Space Standards	Required	Achieved
Total Area (finished)	93 sq.m.	98.94 sq.m.
Storage	2.5 sq.m.	2.5 sq.m.
Bedroom 1 (double)	11.5sq.m.	11.5 sq.m.
Bedroom 2 (double)	11.5sq.m.	14.60 sq.m.
Bedroom 3 (single)	7.5sq.m.	7.5 sq.m.

Rev.	Date	Description
D	04.08.20	Dormer hipped.
C	31.07.20	Roof hipped.
B	11.06.20	Posts added to porch.
A	28.01.20	Schedule amended.

ACG	DGP
ACG	DGP
TM	DGP
ACG	DGP
Drawn	Checked

Client	dandara	Scale	1:100 @ A3	Drawn	ACG	Checked	DGP
Project	Fontwell, West Sussex.	Date	January 2020	File	Type C		
Drawing Title	Type C2 (Style Arundel Road) Floor & Roof Plans (Brick & Render)	Drg.No.	P1549.C2-A.01	Rev.	D	Drawing Status	PLANNING



AAP Architecture Ltd
 Unit A, Monument Business Centre, Monument Way East, Woking, Surrey GU21 5LG
 T 01483 727345 E projects@aap-arc.co.uk W aap-arc.co.uk

Under the Intellectual Property Act 2014, this drawing is the copyright of AAP Architecture Ltd.