






FRONT ELEVATION

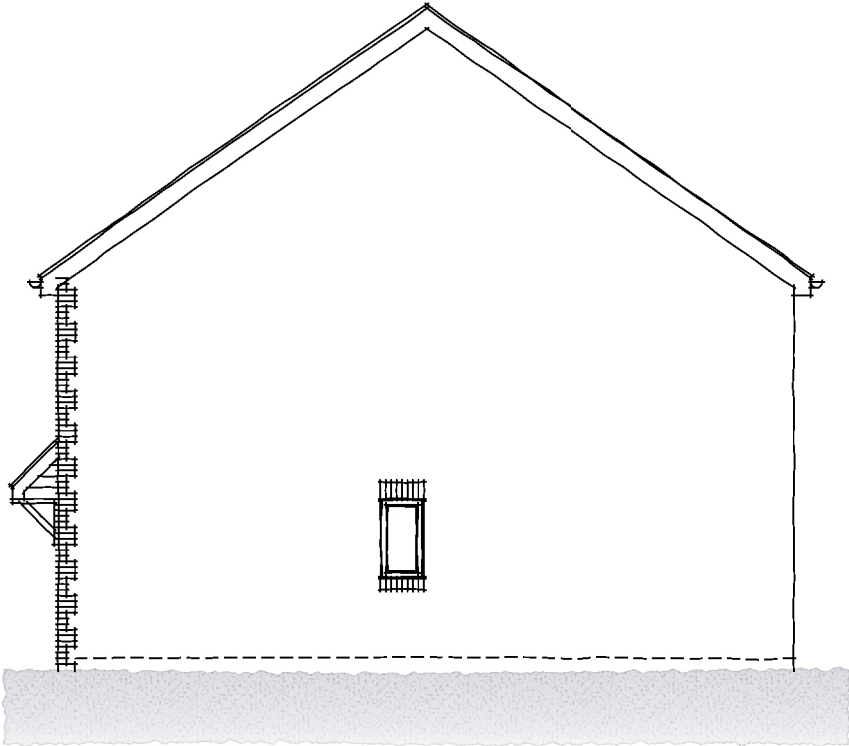


SIDE ELEVATION

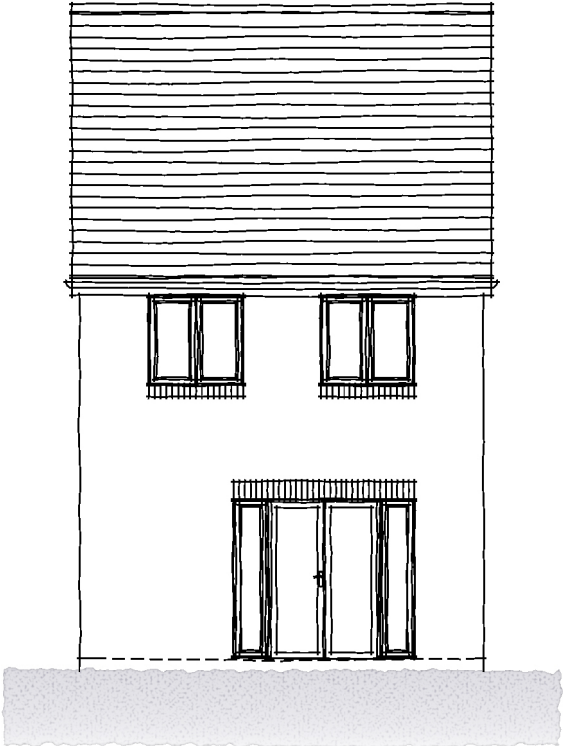


REAR ELEVATION

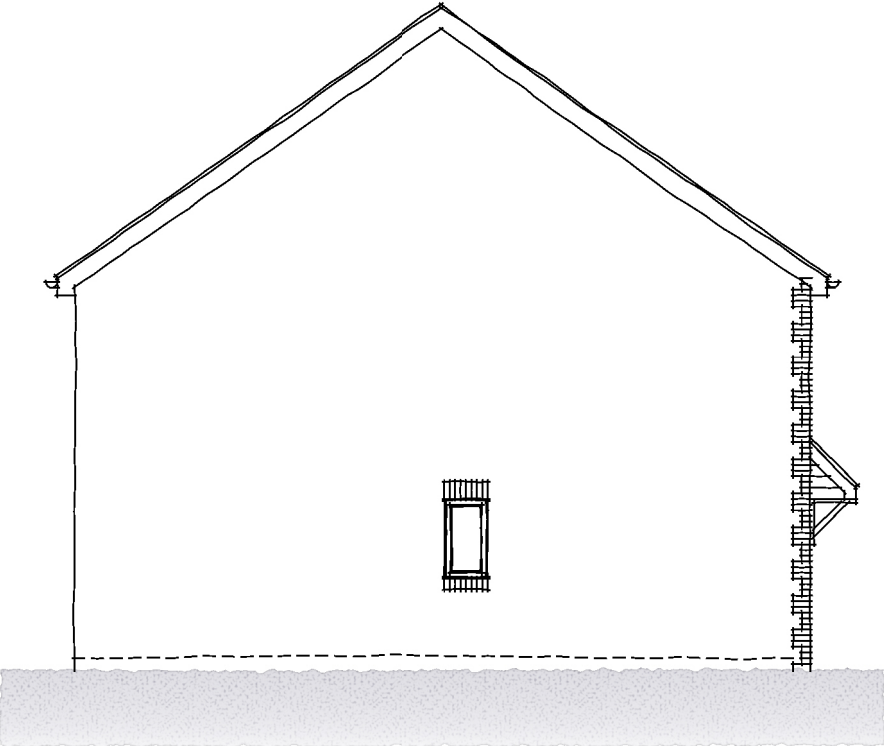


SIDE ELEVATION

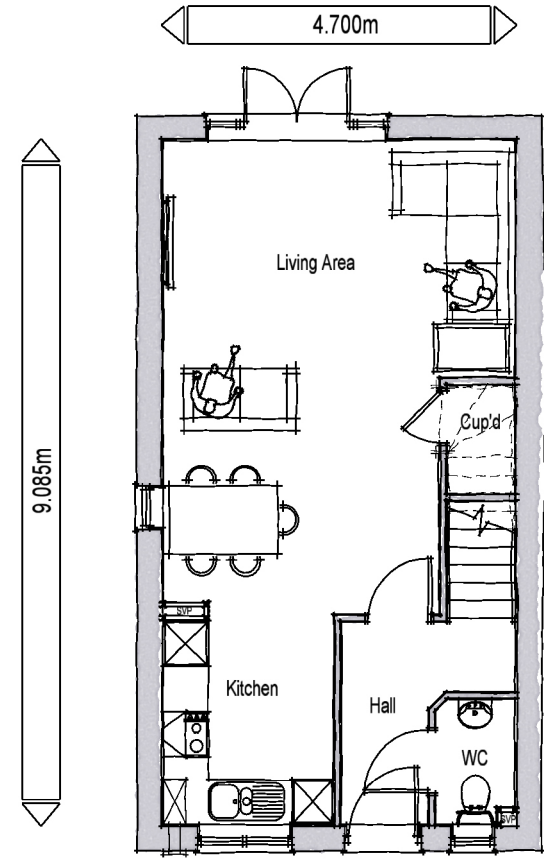

GROUND FLOOR PLAN

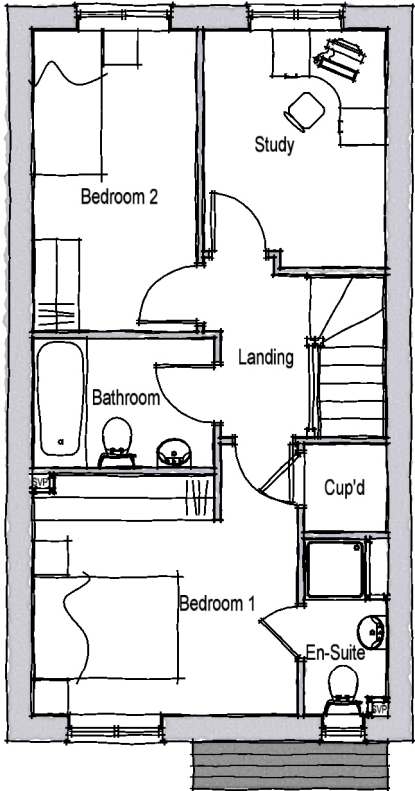

FIRST FLOOR PLAN

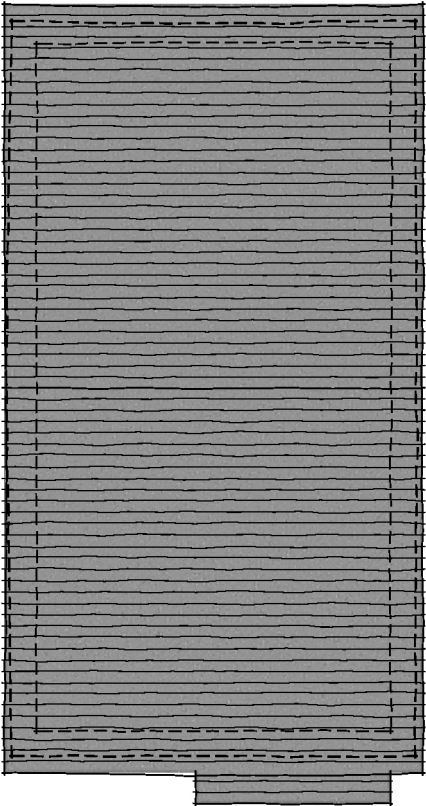

ROOF PLAN

TYPE C

House Type C - 2 Storey 2 Beds 3 Bed spaces		
Space Standards	Required	Achieved
Total Area (finished)	70 sq.m.	84.02 sq.m.
Storage	2.5 sq.m.	2.5 sq.m.
Bedroom 1 (double)	11.5sq.m.	11.5 sq.m.
Bedroom 2 (Single)	7.5sq.m.	8.73 sq.m.

A	26.08.20	Amended in line with client's comments.				DGP	DGP
Rev.	Date	Description				Drawn	Checked
Client	dandara		Scale	1:100 @ A3	Drawn	ACG	Checked DGP
Project	Fontwell, West Sussex.		Date	August 2020	File	Type C	
Drawing Title	Type C (Style - Avenue (Fontwell) Plans & Elevations (Flint)		Drg.No.	P1549.C-F.06	Rev.	A	Drawing Status
							PLANNING



AAP Architecture Ltd
Unit A, Monument Business Centre, Monument Way East, Woking, Surrey GU21 5LG
T 01483 727345 E projects@aap-arc.co.uk W aap-arc.co.uk

Under the Intellectual Property Act 2014, this drawing is the copyright of AAP Architecture Ltd.