




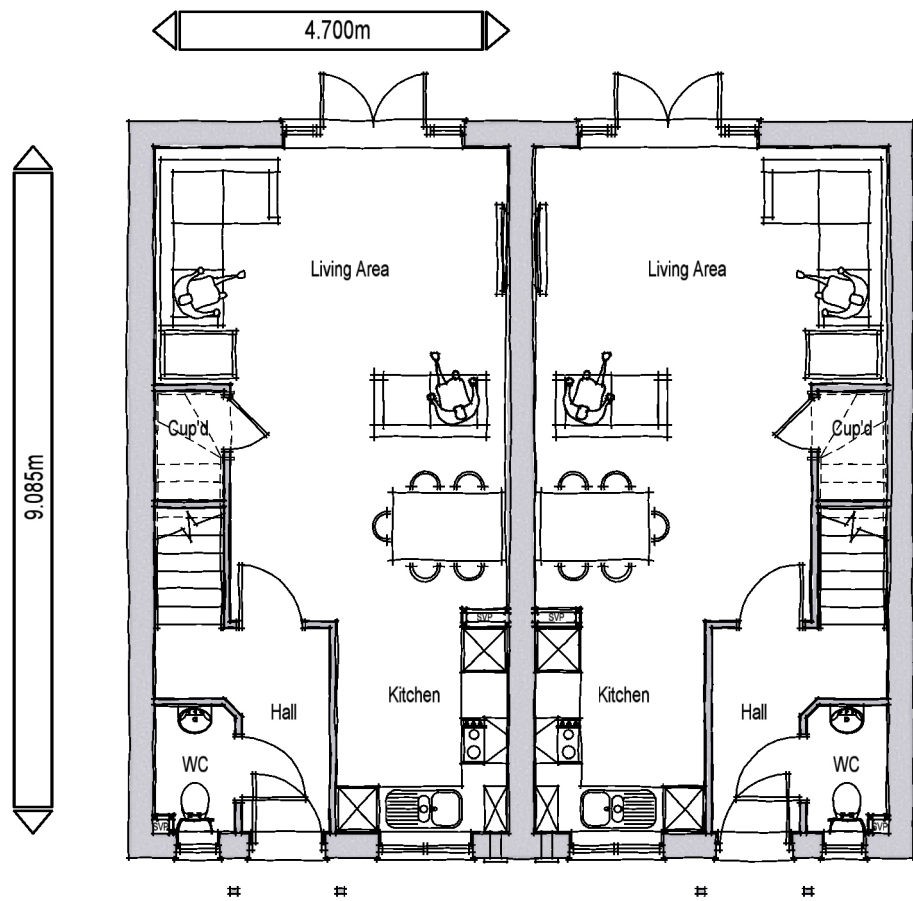

GROUND FLOOR PLAN

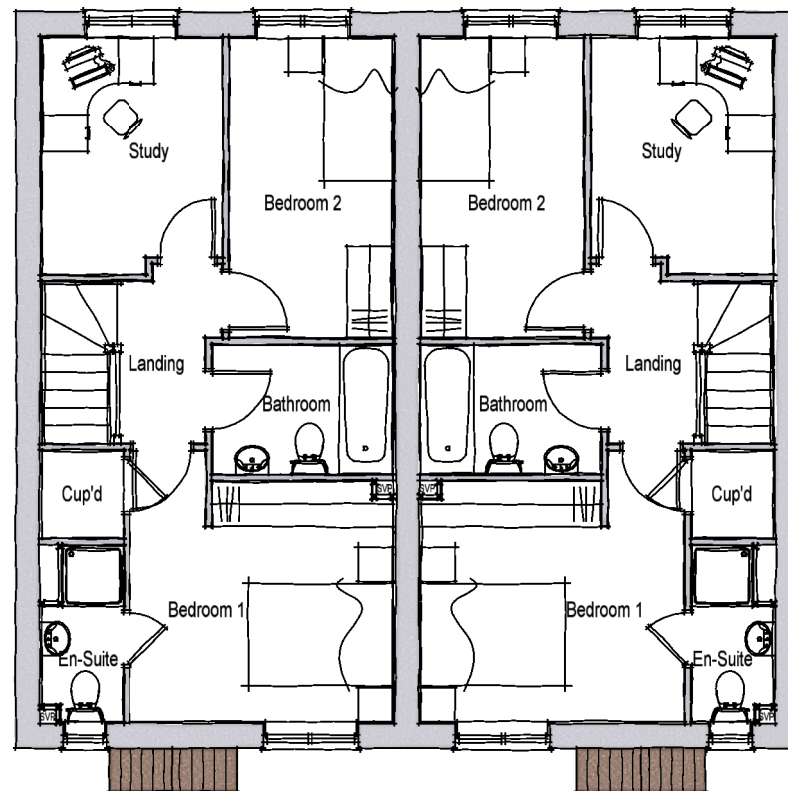

FIRST FLOOR PLAN

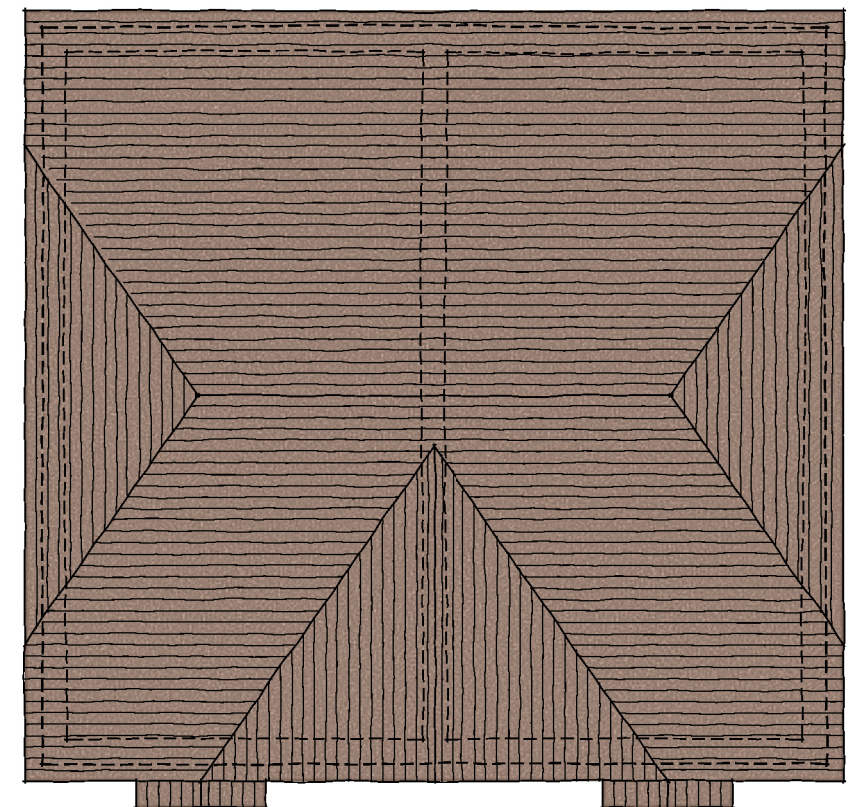

ROOF PLAN

TYPE CS

House Type CS - 2 Storey 2 Beds 3 Bed spaces		
Space Standards	Required	Achieved
Total Area (finished)	70 sq.m.	84.02 sq.m.
Storage	2.5 sq.m.	2.5 sq.m.
Bedroom 1 (double)	11.5sq.m.	11.5 sq.m.
Bedroom 2 (Single)	7.5sq.m.	8.52 sq.m.

A	26.08.20	Amended in line with client's comments.	DGP	DGP
A	10.06.20	Posts added to porches. bed 3 amended to bed 2. bed 2 amended to study. floor areas amended.	TM	DGP
Rev.	Date	Description	Drawn	Checked

Client	dandara	Scale	1:100 @ A3	Drawn	ACG	Checked	DGP
Project	Fontwell, West Sussex.	Date	March 2020	File	Type C		
Drawing Title	Type CS (Style Arundel Road) Floor & Roof Plans (Brick & Flint)	Drg.No.	P1549.CS-A.01	Rev.	B	Drawing Status	PLANNING



AAP Architecture Ltd
Unit A, Monument Business Centre, Monument Way East, Woking, Surrey GU21 5LG
T 01483 727345 E projects@aap-arc.co.uk W aap-arc.co.uk

Under the Intellectual Property Act 2014, this drawing is the copyright of AAP Architecture Ltd.