





FRONT ELEVATION - STYLE A

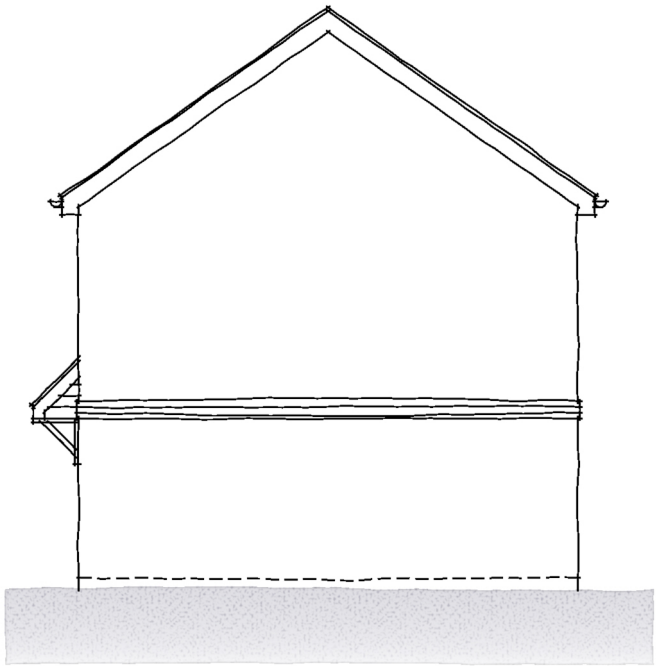

SIDE ELEVATION



REAR ELEVATION

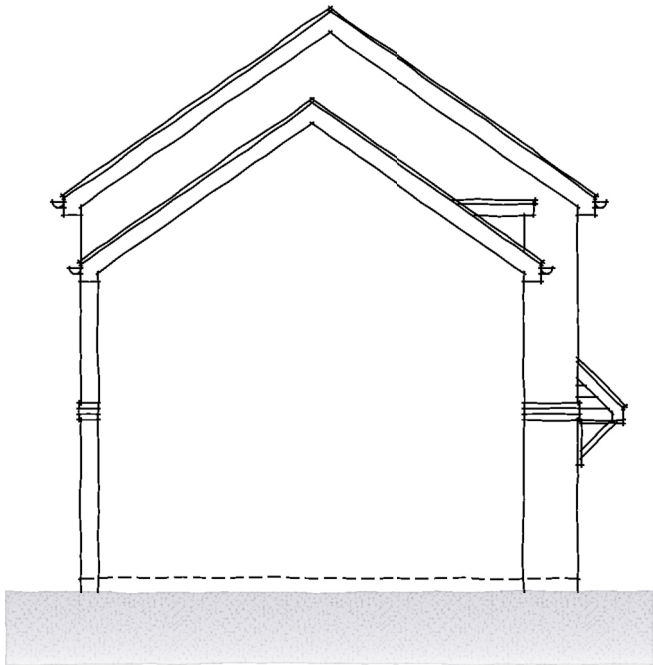

SIDE ELEVATION

TYPE F2



SCALE BAR

A	16.06.20	Brick band added. Tile hanging added over drive through.	TM	DGP
Rev.	Date	Description	Drawn	Checked
Client			Scale	1:100 @ A3
Project	Fontwell, West Sussex.		Drawn	ACG
Drawing Title	Type F2 (Style - The Slopes) Elevations (Brick & Tile)		Checked	DGP
			File	Type F
			Date	January 2020
			Drg.No.	P1549.F2-F.02
			Rev.	A
			Drawing Status	PLANNING



AAP Architecture Ltd
Unit A, Monument Business Centre, Monument Way East, Woking, Surrey GU21 5LG
T 01483 727345 E projects@aap-arc.co.uk W aap-arc.co.uk

Under the Intellectual Property Act 2014, this drawing is the copyright of AAP Architecture Ltd.