




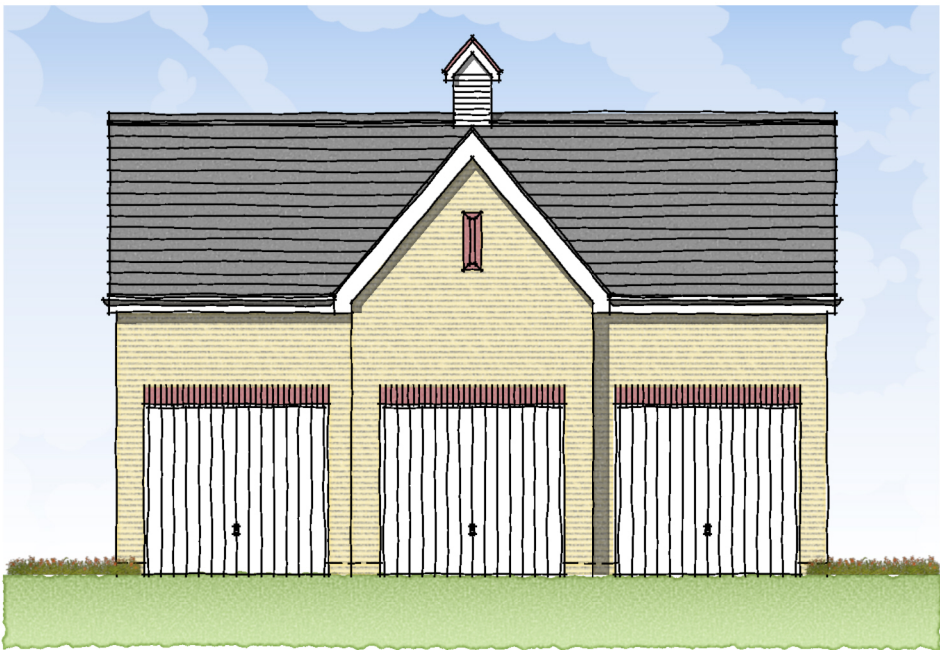


FRONT ELEVATION

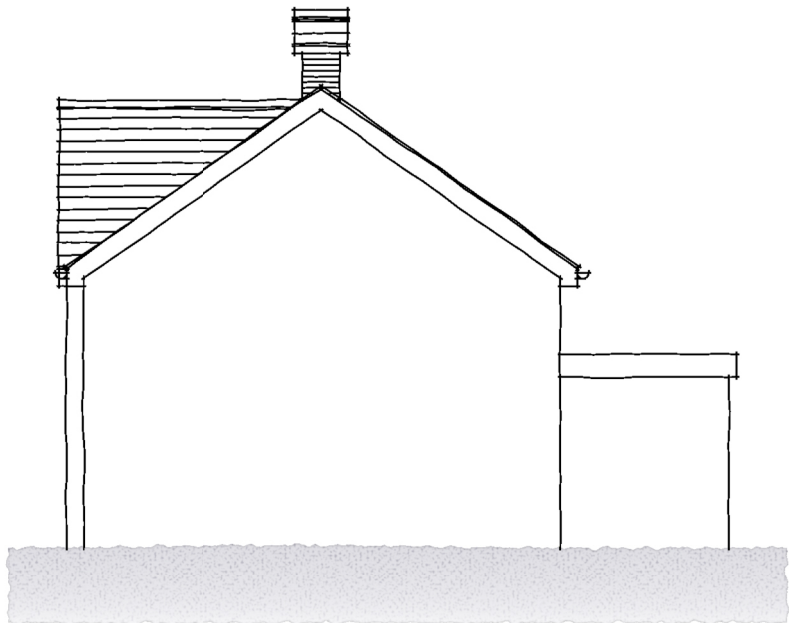


SIDE ELEVATION

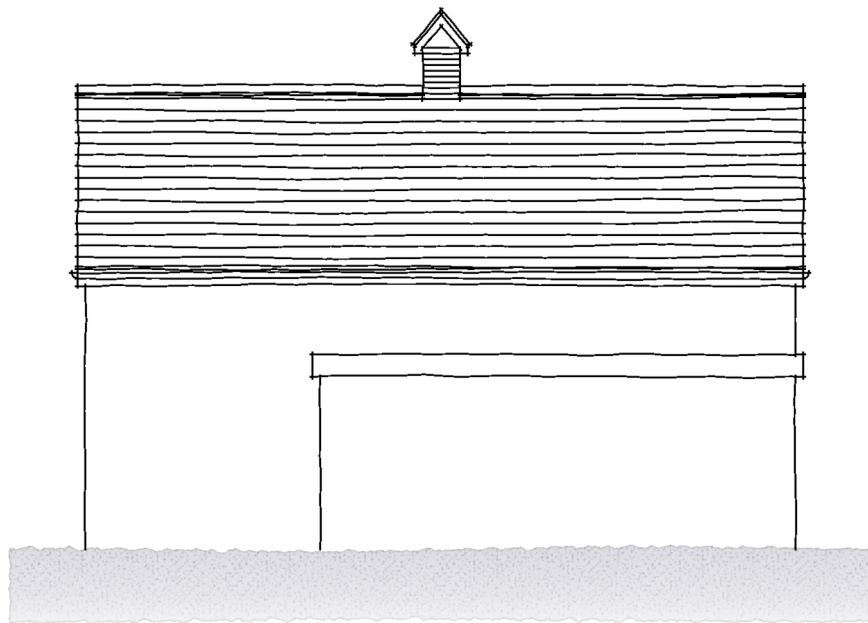


REAR ELEVATION

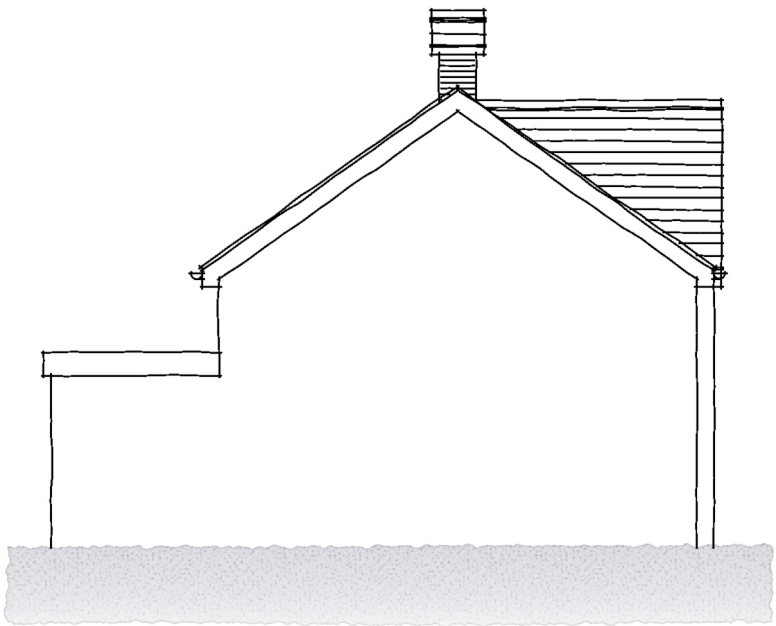

SIDE ELEVATION

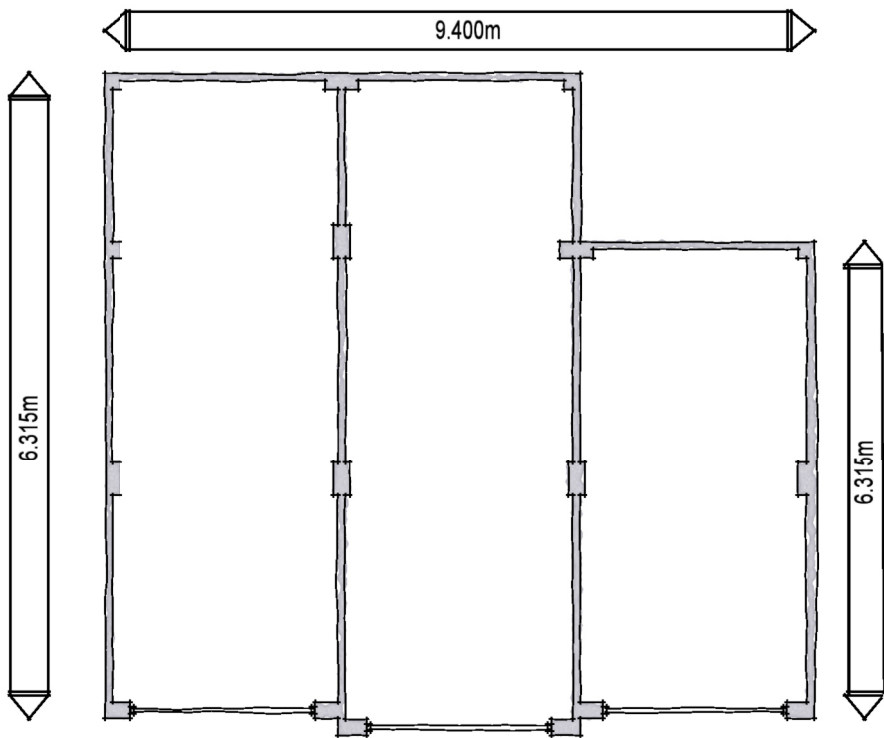

PLAN

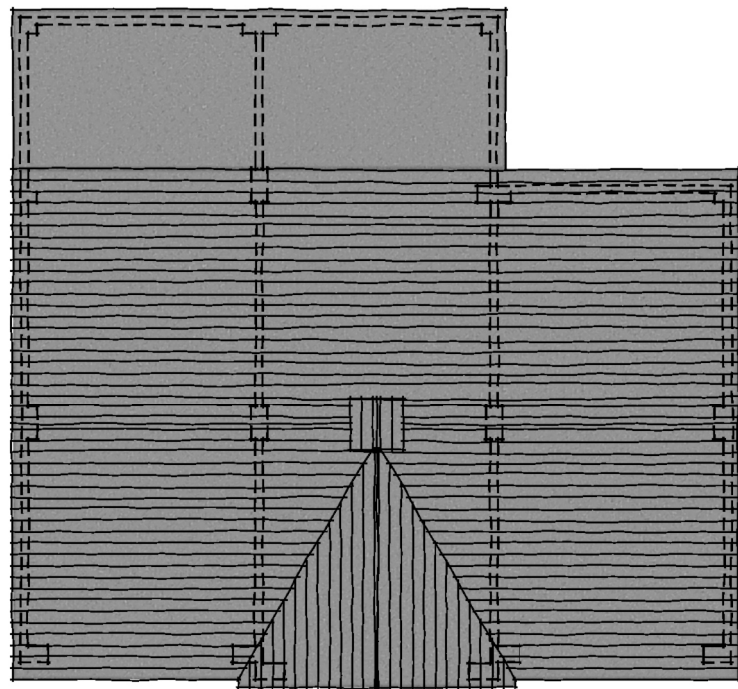

ROOF PLAN



Rev.	Date	Description
D	12.08.20	Tile hanging removed in line with client's comments.
C	05.08.20	Enlarged to client's comments.
B	18.06.20	Material colours changed.
A	12.03.20	Roof raised by 1200mm.

DGP	DGP
DGP	DGP
DGP	DGP
ACG	DGP
Drawn	Checked

Client **dandara**

Project
Fontweel,
West Sussex.

Drawing Title
Triple Garage
Plans & Elevations

Scale
1:100 @ A3

Date
January 2020

Drg.No.
P1549.GAR.02

Drawn
ACG

File
Garages

Rev.
D

Checked
DGP

Drawing Status
PLANNING

aap
architecture

AAP Architecture Ltd
Unit A, Monument Business Centre, Monument Way East, Woking, Surrey GU21 5LG
T 01483 727345 E projects@aap-arc.co.uk W aap-arc.co.uk

Under the Intellectual Property Act 2014, this drawing is the copyright of AAP Architecture Ltd.