




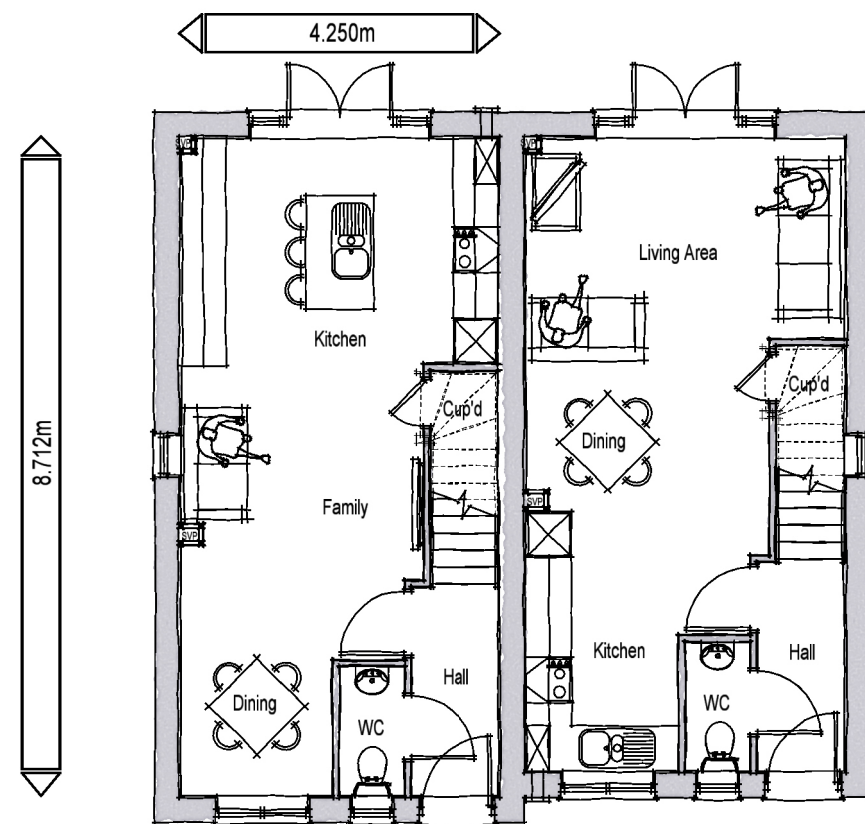


GROUND FLOOR PLAN
TYPE P3 TYPE P

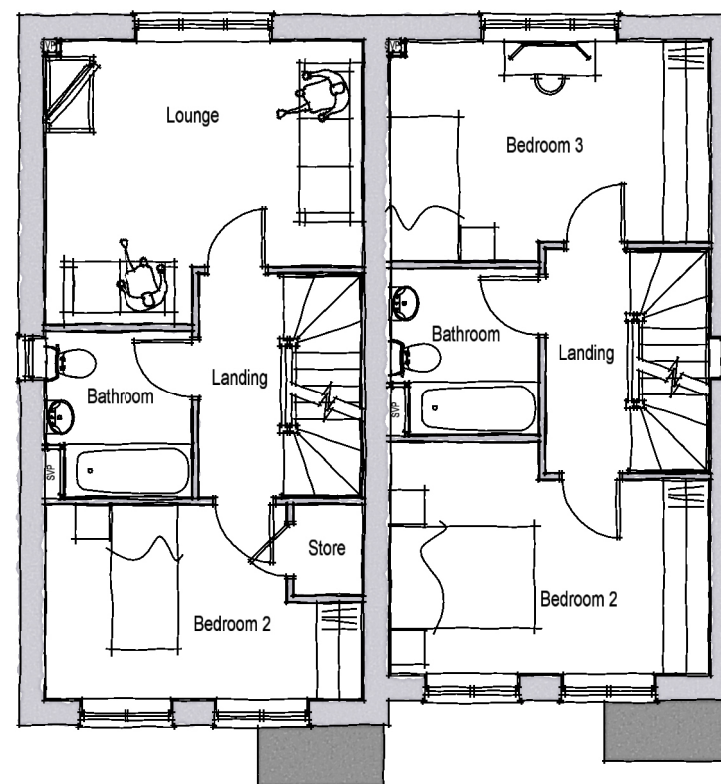

FIRST FLOOR PLAN
TYPE P3 TYPE P

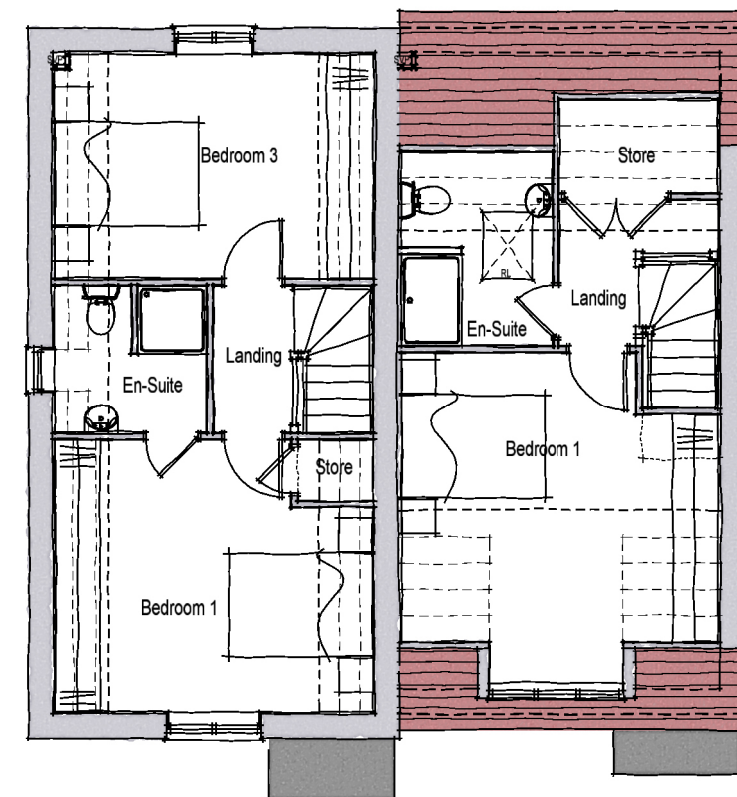

SECOND FLOOR PLAN
TYPE P3 TYPE P

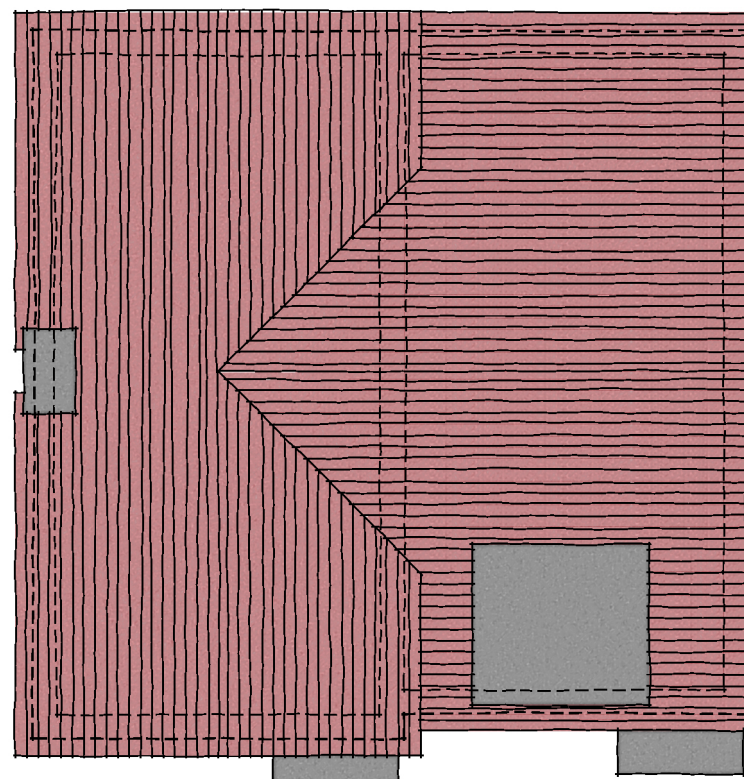

ROOF PLAN
TYPE P3 TYPE P

House Type P2 - 3 Storey 3 Beds 5 Bed spaces		
Space Standards	Required	Achieved
Total Area (finished)	99 sq.m.	109.63 sq.m.
Storage	2.5 sq.m.	2.80 sq.m.
Bedroom 1 (double)	11.5sq.m.	15.08 sq.m.
Bedroom 2 (single)	7.5sq.m.	10.07 sq.m.
Bedroom 3 (double)	11.5sq.m.	12.36 sq.m.



TYPE P3

Rev.	Date	Description	Drawn	Checked
Client		dandara	Scale	1:100 @ A3
Project		Fontwell, West Sussex.	Drawn	ACG
Drawing Title		Type P3 (Style The Greens)	Checked	DGP
Floor & Roof Plans (Brick & Boarding)			File	Type P
			Drg.No.	P1549.P3-T.03
			Rev.	
			Drawing Status	PLANNING

aap
architecture

AAP Architecture Ltd
Unit A, Monument Business Centre, Monument Way East, Woking, Surrey GU21 5LG
T 01483 727345 E projects@aap-arc.co.uk W aap-arc.co.uk

Under the Intellectual Property Act 2014, this drawing is the copyright of AAP Architecture Ltd.