




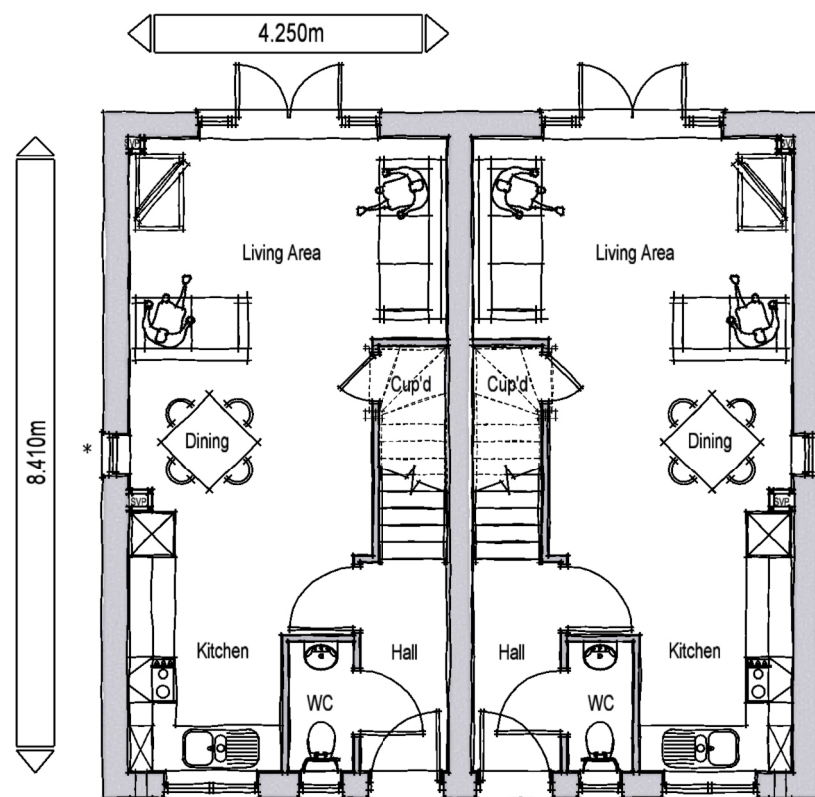


GROUND FLOOR PLAN
*REMOVE WINDOW FOR PLOT 123

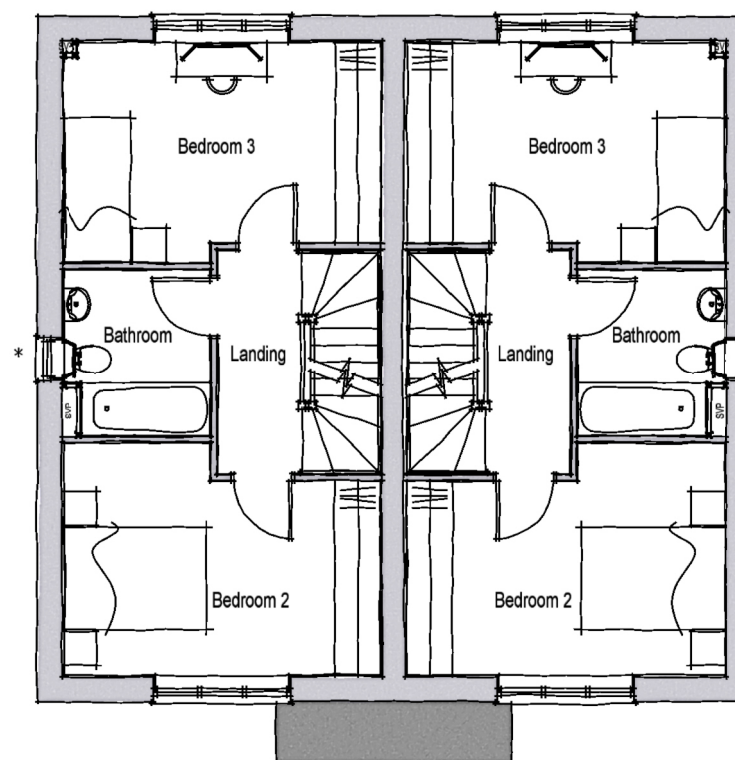

FIRST FLOOR PLAN
*REMOVE WINDOW FOR PLOT 123

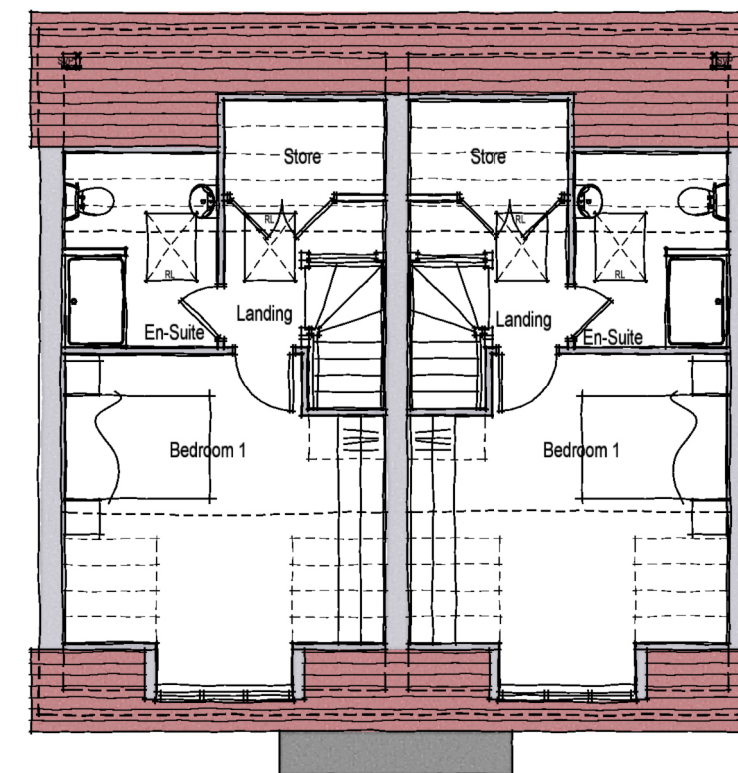

SECOND FLOOR PLAN

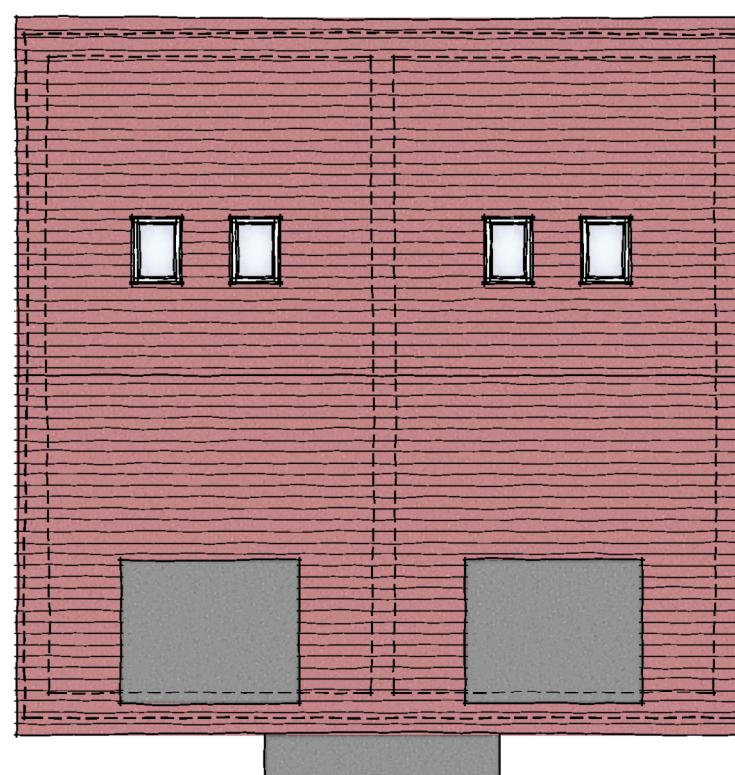

ROOF PLAN

House Type P - 3 Storey 3 Beds 5 Bed spaces		
Space Standards	Required	Achieved
Total Area (finished)	99 sq.m.	99.77 sq.m.
Storage	2.5 sq.m.	2.86 sq.m.
Bedroom 1 (double)	11.5sq.m.	15.26 sq.m.
Bedroom 2 (single)	7.5sq.m.	11.72 sq.m.
Bedroom 3 (single)	7.5sq.m.	11.56 sq.m.



TYPE P

A 29.07.20 Window note added.
Rev. Date Description

ACG DGP
Drawn Checked

Client **dandara**

Scale
1:100 @ A3

Drawn
ACG

Checked
DGP

Project
Fontweel,
West Sussex.

Date
January 2020

File
Type P

Drawing Title
Type P (Style - The Slopes)
Floor & Roof Plans (Brick & Tile)

Drg.No.
P1549.P-F.07

Rev.
A

Drawing Status
PLANNING

aap
architecture

AAP Architecture Ltd
Unit A, Monument Business Centre, Monument Way East, Woking, Surrey GU21 5LG
T 01483 727345 E projects@aap-arc.co.uk W aap-arc.co.uk

Under the Intellectual Property Act 2014, this drawing is the copyright of AAP Architecture Ltd.