






FRONT ELEVATION

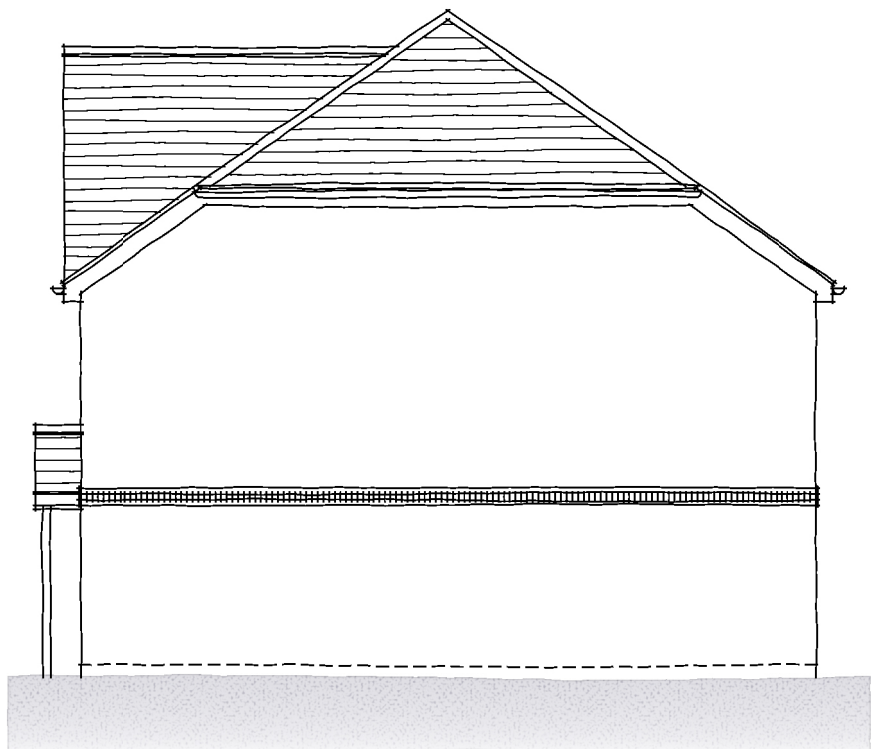

SIDE ELEVATION

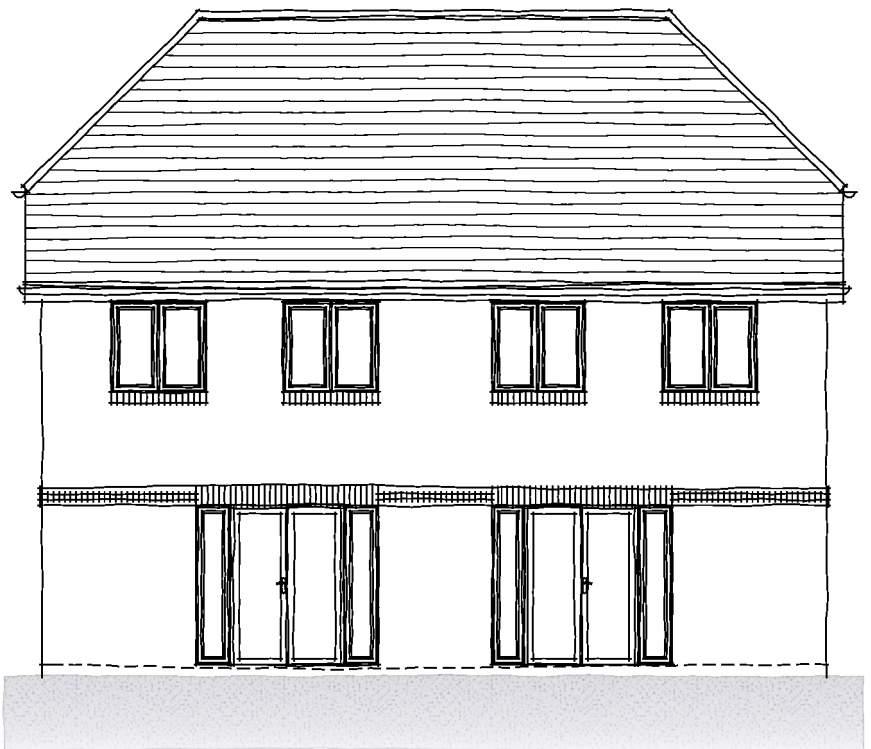

REAR ELEVATION

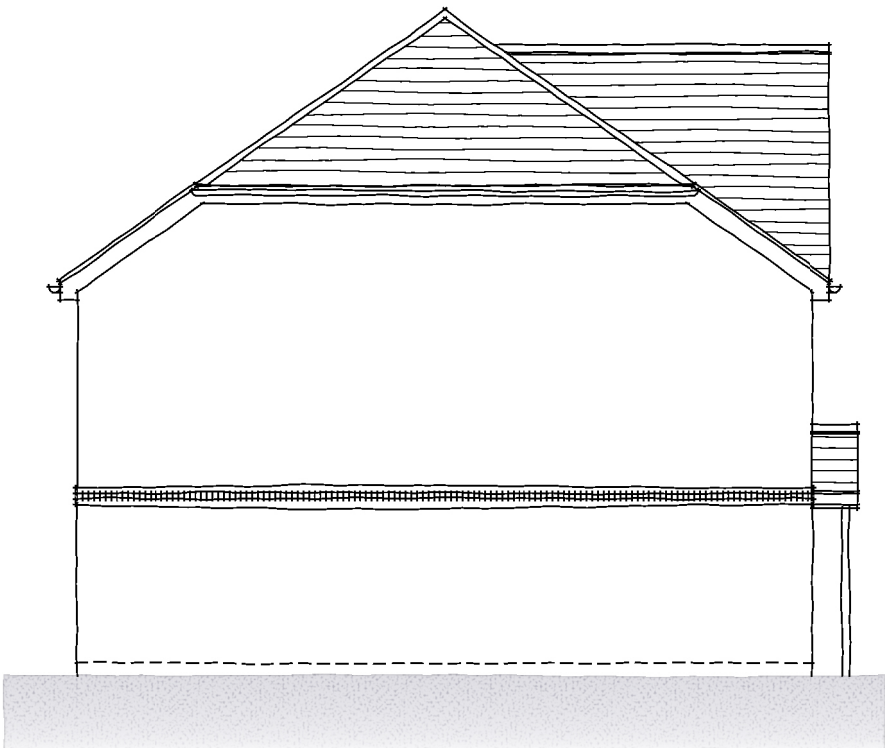

SIDE ELEVATION

TYPE CS

A	10.06.20	Posts added to porches. brick soldier course added above front elevation first floor windows.	TM	DGP
Rev.	Date	Description	Drawn	Checked
Client			Scale	1:100 @ A3
Project	Fontwell, West Sussex.		Drawn	ACG
Drawing Title	Type CS (Style Arundel Road) Elevations (Brick & Render)		Checked	DGP
			File	Type C
			Date	March 2020
			Drg.No.	P1549.CS-A.02
			Rev.	A
			Drawing Status	PLANNING



AAP Architecture Ltd
 Unit A, Monument Business Centre, Monument Way East, Woking, Surrey GU21 5LG
 T 01483 727345 E projects@aap-arc.co.uk W aap-arc.co.uk

Under the Intellectual Property Act 2014, this drawing is the copyright of AAP Architecture Ltd.