




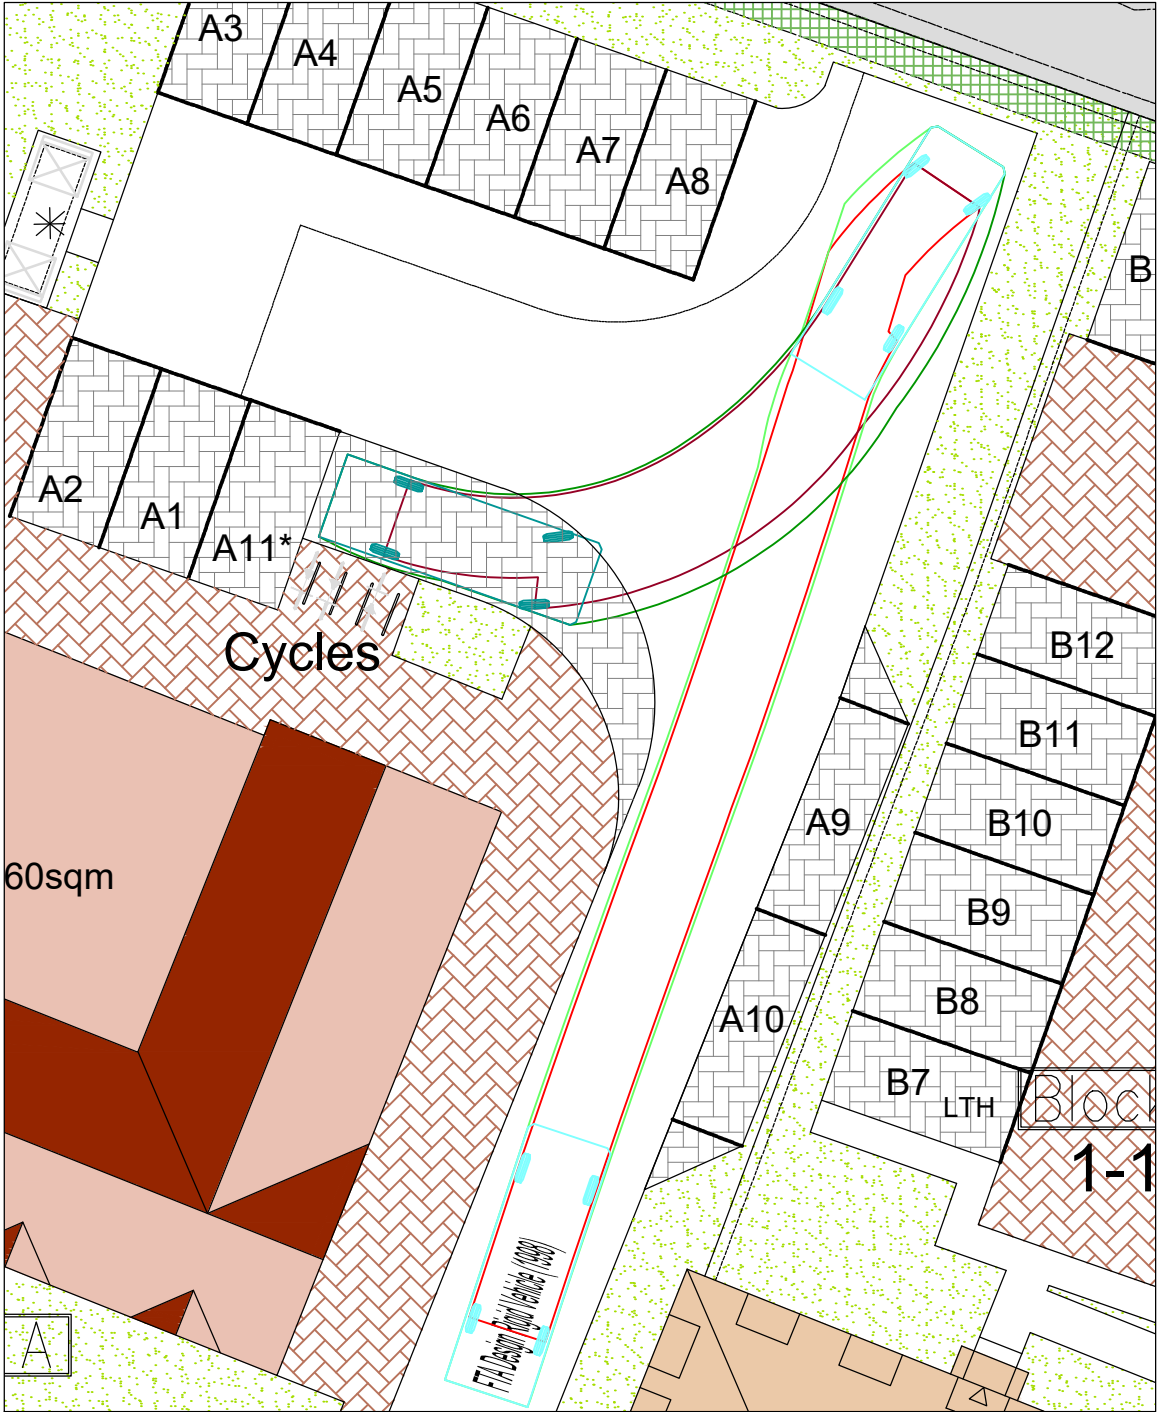

Option 1 - Entry

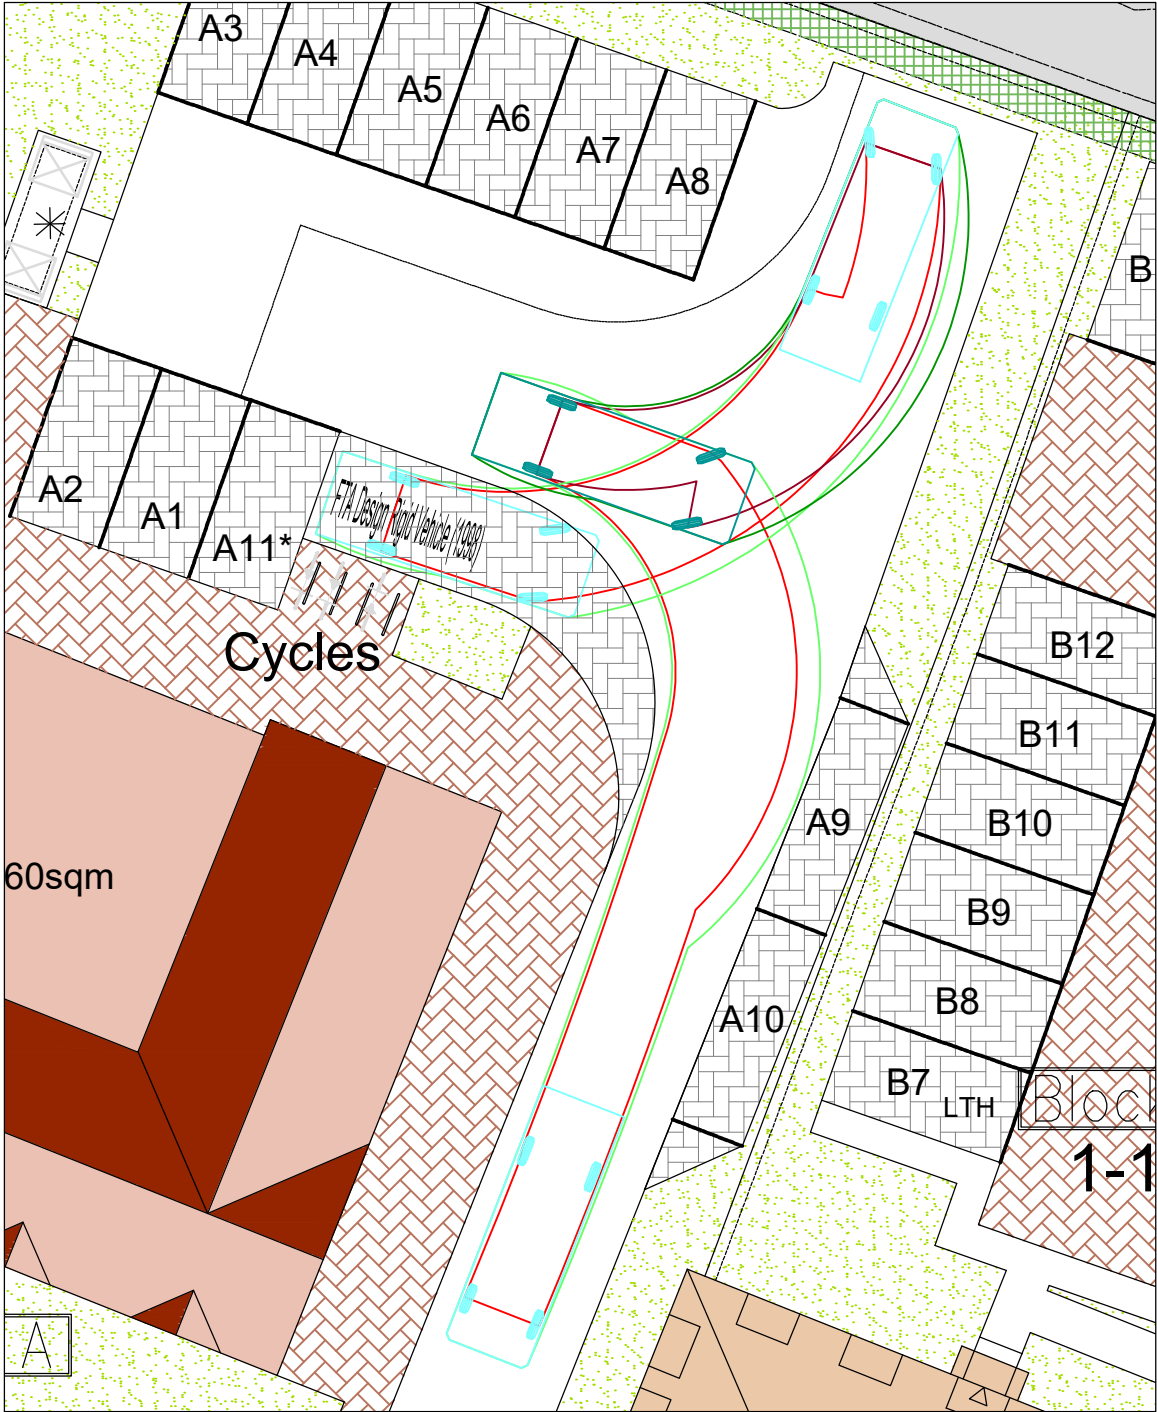


Option 1 - Egress

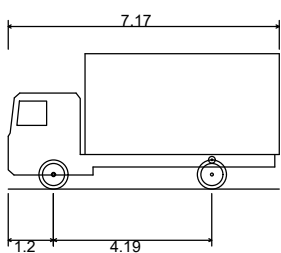


FTA Design Rigid Vehicle (1998)	
Overall Length	7.170m
Overall Width	2.300m
Overall Body Height	3.580m
Min Body Ground Clearance	0.375m
Track Width	2.120m
Lock to lock time	3.00s
Kerb to Kerb Turning Radius	7.000m

Note: Parking bay A11 required for offloading of goods in Option 1 where delivery vehicle backs onto bay. A11 may also be used for parking should a larger delivery vehicle be utilised.

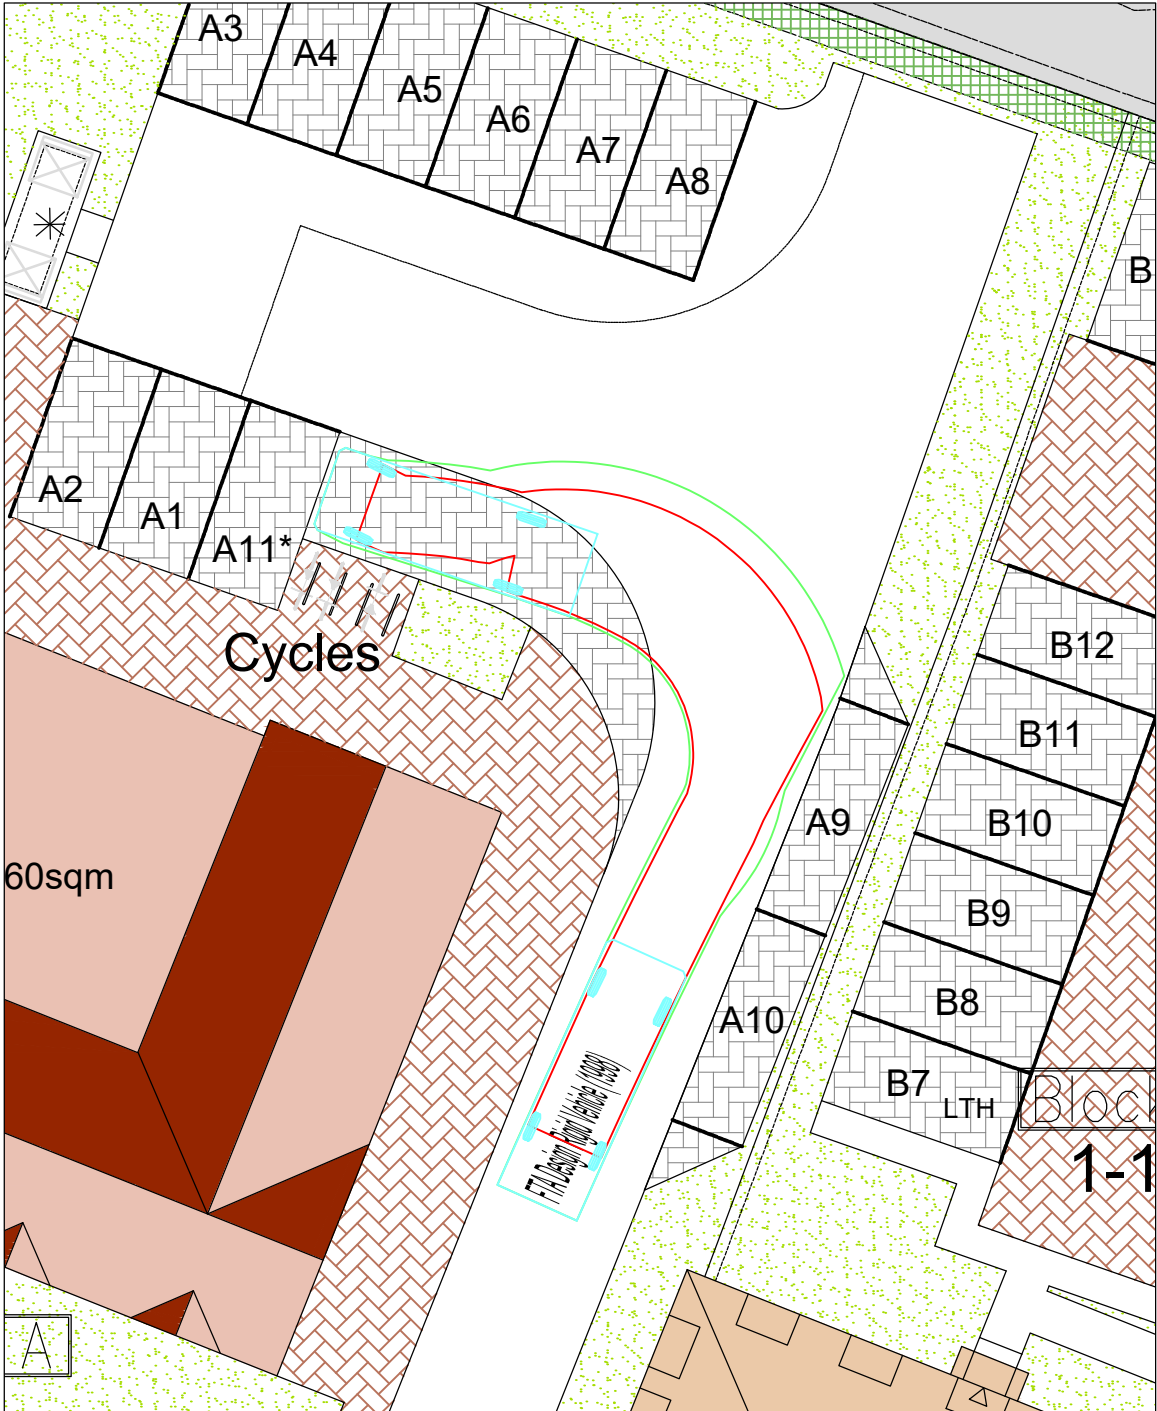

Option 2 - Entry

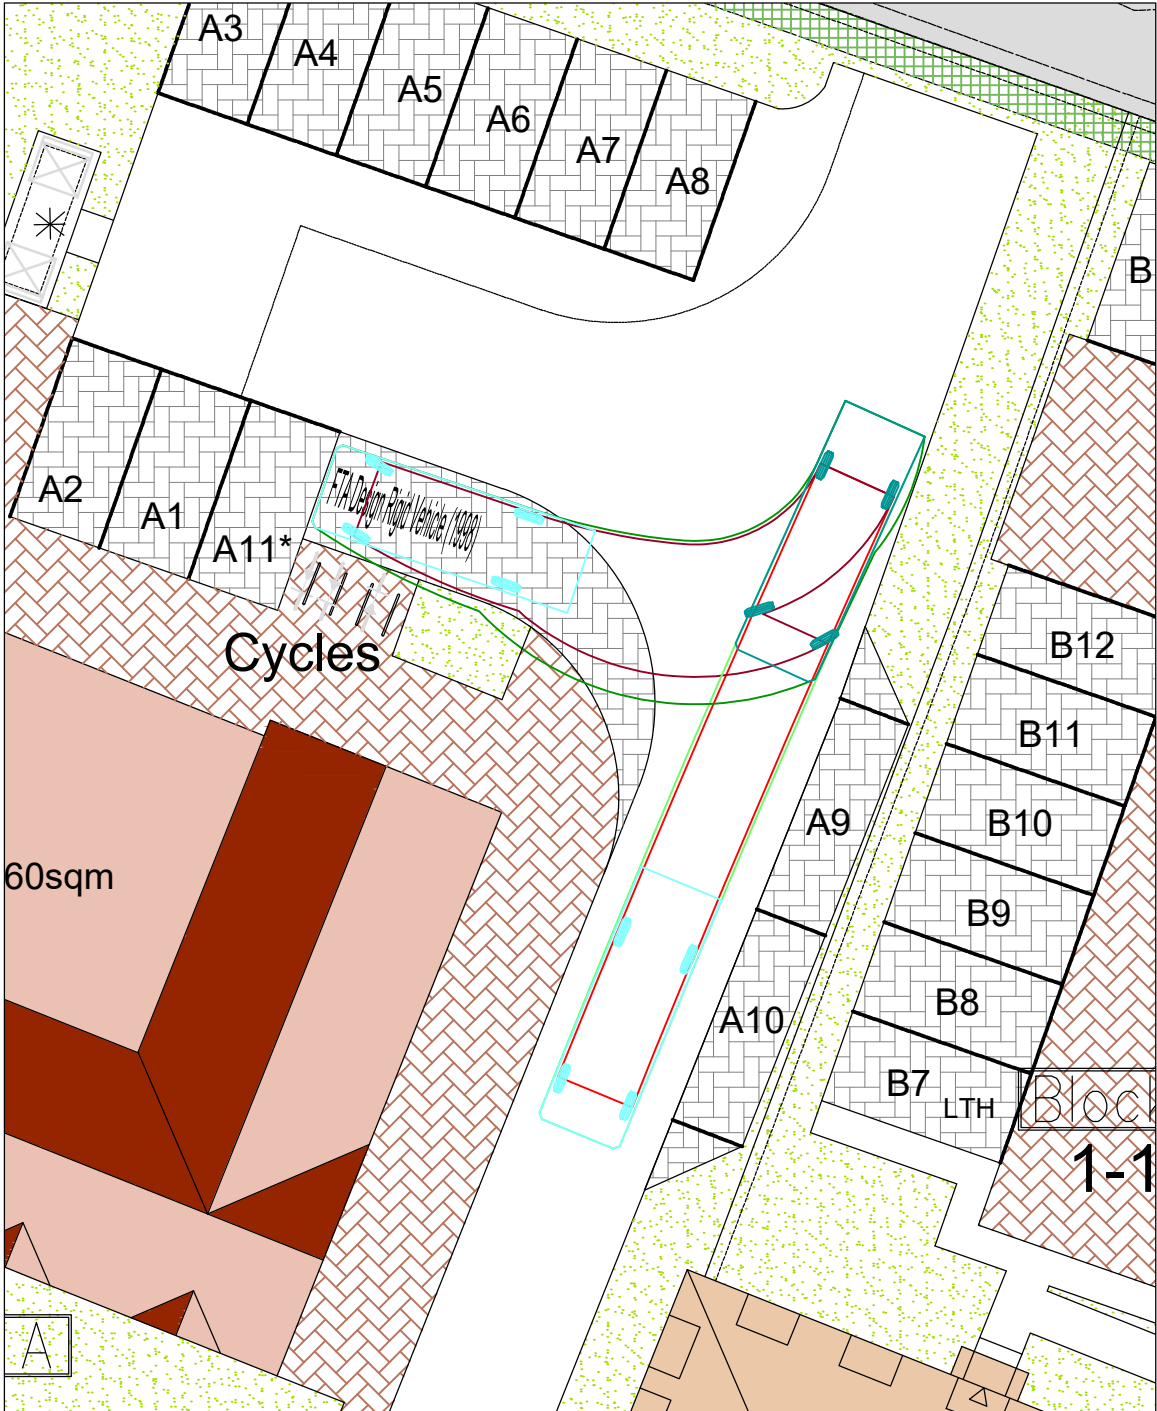

Option 2 - Egress

B	04/11/20	Drawing number and note amended	MA
A	16/10/20	Initial issue	MA
Rev.	Date	Description	Initial

Development
Fontwell Avenue, Fontwell

Drawing Title
Engineering Details
Commercial Unit Vehicle Tracking

Status
FOR INFORMATION



Roman House, South Hampshire Industrial Park,
Eddystone Road, Totton, SO40 3SA
Tel: 02382 124061

Scale	Paper Size	Date	Drawn	Checked
NTS	A2	16/10/2020	MA	CH

Drwg. No.	Rev.
FON-TRA-01	B