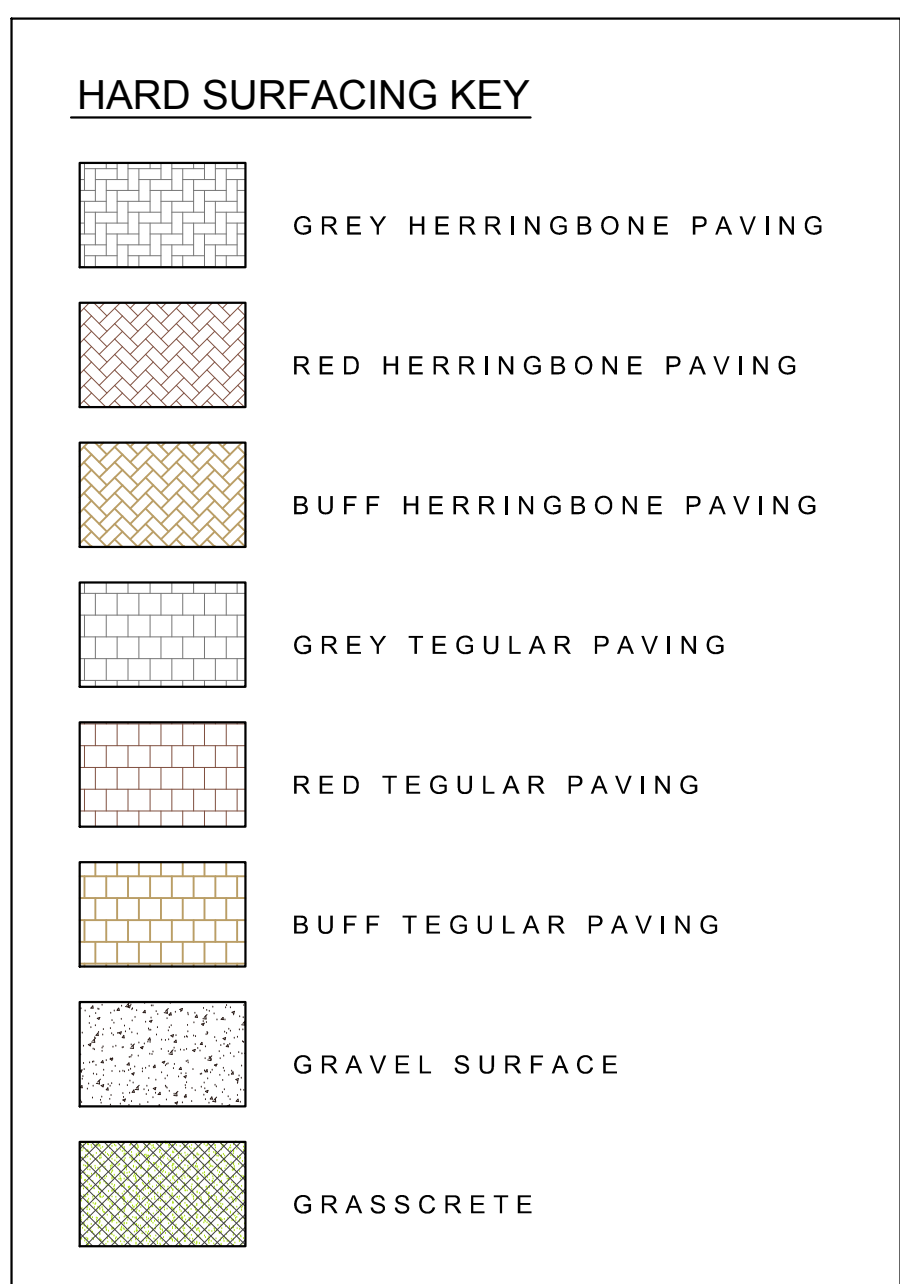




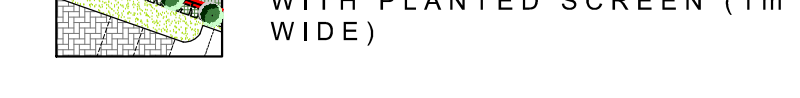
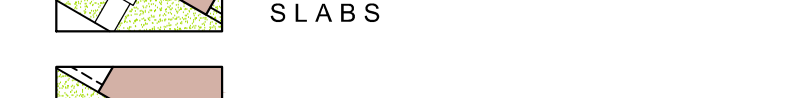
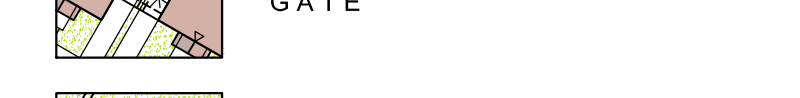
Schedule of Accommodation.		
Code	Housetype	No.
BT	Belmont - 2 Bed F.O.G.	7
V1	Vine - 2 Bed House	16
V2	Vine Sp - 2 Bed House	11
C	Charleston - 2 Bed House	50
CS	Charleston - 2 Bed House	4
CZ	Charleston Sp - 3 Bed House	37
F	Farrington - 3 Bed House	24
F1	Farrington - 3 Bed House	6
F+	Farrington Sp - 3 Bed House	4
F2	Farrington Sp - 3 Bed House	2
FG	Frogmore - 3 Bed House	2
P	Parham - 3 Bed Townhouse	29
P2	Parham - 3 Bed Townhouse	9
P3	Parham - 3 Bed Townhouse	3
OB	Osbourne - 4 Bed House	20
W	Woburn - 4 Bed House	2
WY	Woburn - 4 Bed Townhouse	6
Block F	1 Bed Flat	5
Block F	2 Bed Flat	7
Block G	1 Bed Flat	5
Block G	2 Bed Flat	5
Block H	2 Bed Flat	4

Affordable (Shared Ownership)		
Code	Housetype	No.
AV	Vyne - 2 Bed House	17
AK2	Kelmscott - 2 Bed House	1
AK3	Kelmscott - 3 Bed House	1
AK3A	Kelmscott - 3 Bed House	1
AC	Charleston - 3 Bed House	6
AF	Farringford - 3 Bed House	2
AP	Parham - 3 Bed Townhouse	7
Block B	2 Bed Flat (inc. 2 no. LTH)	6
Block C	1 Bed Flat	9
Block C	2 Bed Flat (inc. 4 no. LTH)	9
		59

Affordable (Rented)		
Code	Housetype	No.
ABTS	Belmont - 2 Bed F.O.G.	1
ABT	Belmont - 2 Bed F.O.G.	3
ABV	Belmont - 2 Bed House	17
AK2	Kelmscott - 2 Bed House	3
AC	Charleston - 2 Bed House	3
AP	Parham - 3 Bed Townhouse	1
ABY	Bletchley - 4 Bed Townhouse	3
Block B	1 Bed Flat	6
Block D	1 Bed Flat (inc. 4 no. LTH)	8
Block C	2 Bed Flat	4
Block E	1 Bed Flat	5
Block E	2 Bed Flat	3
Block J	1 Bed Flat	2
Block J	2 Bed Flat (inc. 2 no. LTH)	4

	61
TOTAL	400

KEY	SITE BOUNDARY
	
 SW	1.8m BRICK SCREEN WALL
 FW	1.2 or 1.8m FLINT WALL (REFER TO ENCLOSURES LAYOUT FOR DETAILS)
 DW	0.6m DWARF FLINT WALL
	1.8m CLOSE BOARD FENCE
	1.2m GARDEN RAILINGS OR
	1.2m PICKET FENCE (REFER TO ENCLOSURES LAYOUT FOR DETAILS)
	1.2m 3 BAR CLEFT RAIL FENCE
 Timber Posts	0.6m HIGH TIMBER POSTS
	1.2m HIGH POST & WIRE
	STOCK PROOF FENCING TO PADDOCK AREA

[illegible]

Rev.	Date	Requirements Description	Drawn	Checked
Client	 dandara Project Land south of Arundel Road, Fontwell, West Sussex.		 aap architecture	
Drawing Title	Planning Layout Sheet 2 of 3			
Scale	1:500 @ A0	Drawn	DGP	Checked AAP
Date	October 2018	File	P1549 Layout	
Dwg No.	P1549.21	Rev.	ZH	PLANNING