




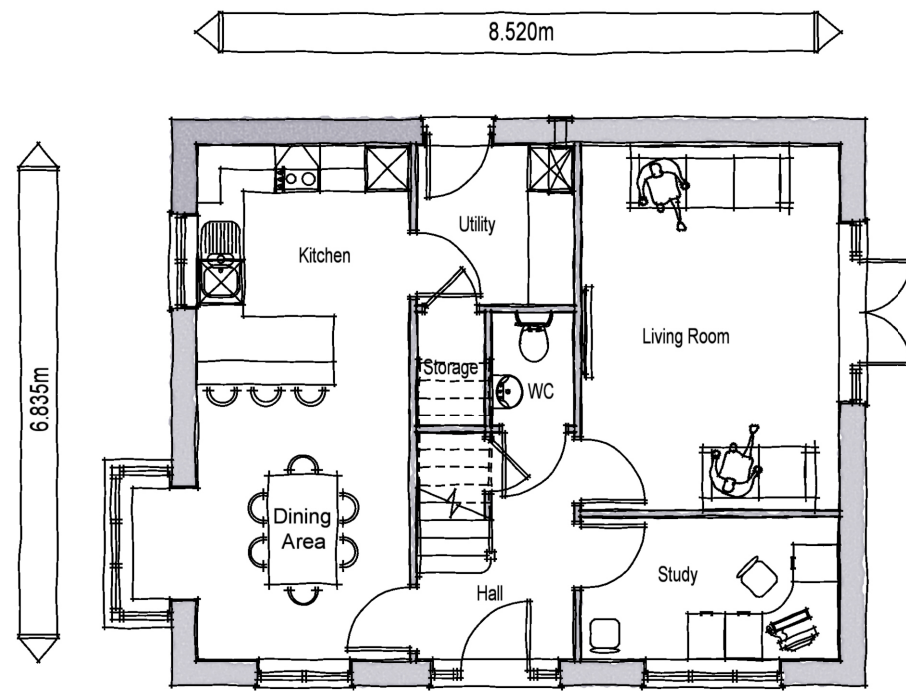

GROUND FLOOR PLAN

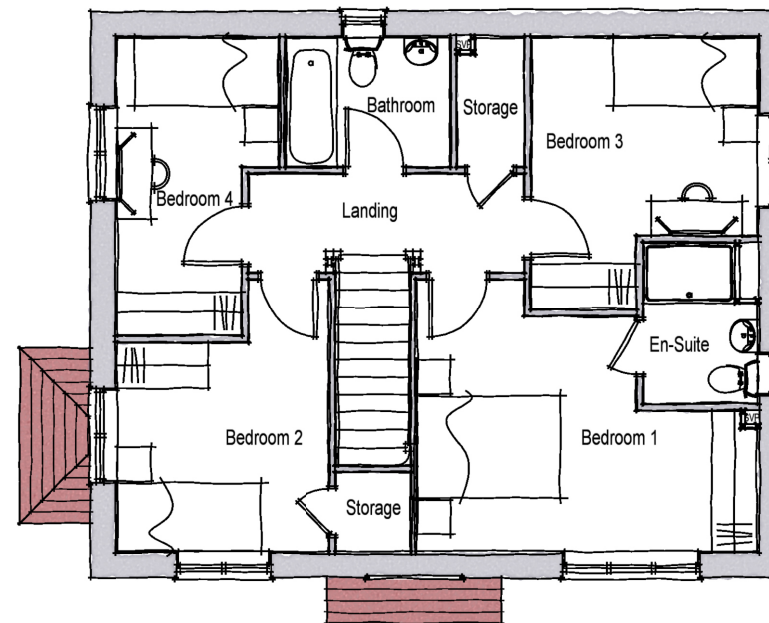

FIRST FLOOR PLAN

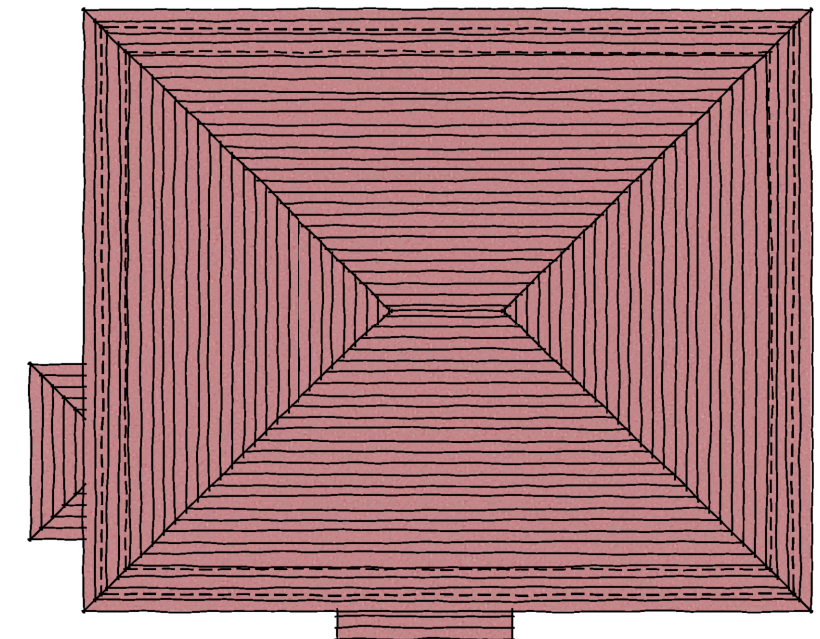

ROOF PLAN

TYPE OB

House Type OB - 2 Storey 4 Beds 5 Bed spaces		
Space Standards	Required	Achieved
Total Area (finished)	97 sq.m.	114.94 sq.m.
Storage	3 sq.m.	3.82 sq.m.
Bedroom 1 (double)	11.5 sq.m.	12.57 sq.m.
Bedroom 2 (single)	7.5 sq.m.	8.63 sq. m.
Bedroom 3 (single)	7.5 sq.m.	9.11 sq. m.
Bedroom 4 (single)	7.5 sq.m.	7.50 sq.m.



SCALE BAR

D	22-10-20	Storage & schedule amended.
C	26-08-20	Amended in line with client's comments.
B	21.07.20	Character area amended.
A	19.06.20	Amended in line client's comments.
Rev.	Date	Description

TM	DGP
DGP	DGP
TM	DGP
DGP	DGP
Drawn	Checked

Client	dandara	Scale	1:100 @ A3	Drawn	ACG	Checked	DGP
Project	Fontwell, West Sussex.	Date	January 2020	File	Type OB		
Drawing Title	Type OB (Style The Greens) Floor & Roof Plans (Brick)	Drg.No.	P1549.OB-T.03	Rev.	D	Drawing Status	PLANNING



AAP Architecture Ltd
Unit A, Monument Business Centre, Monument Way East, Woking, Surrey GU21 5LG
T 01483 727345 E projects@aap-arc.co.uk W aap-arc.co.uk

Under the Intellectual Property Act 2014, this drawing is the copyright of AAP Architecture Ltd.