




FRONT ELEVATION
TYPE P2

TYPE P

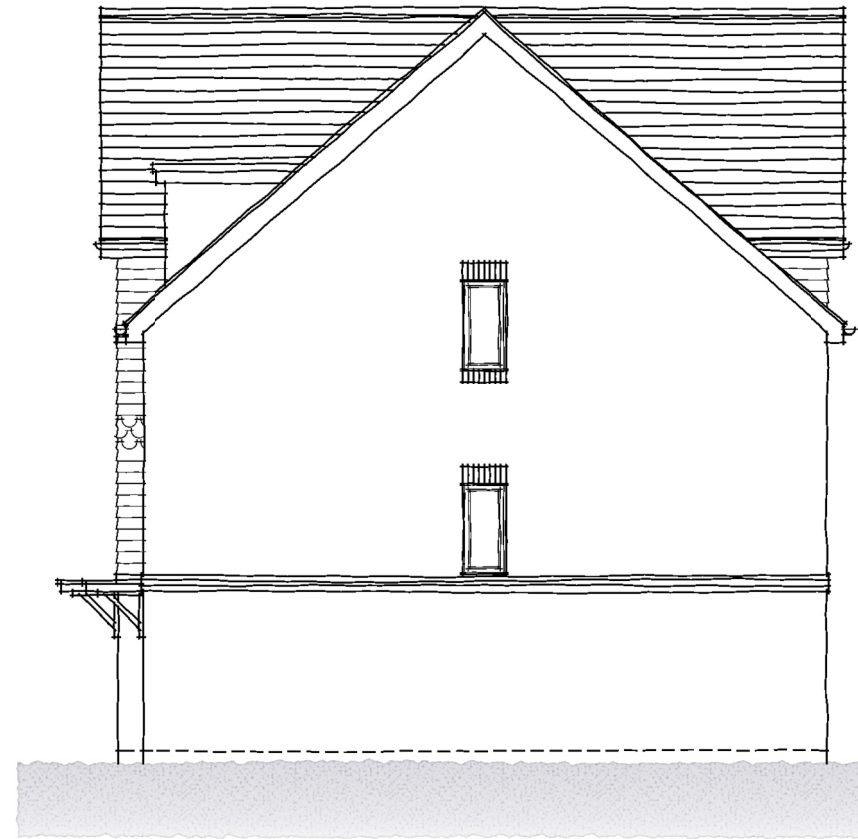


SIDE ELEVATION
TYPE P



REAR ELEVATION
TYPE P

TYPE P2

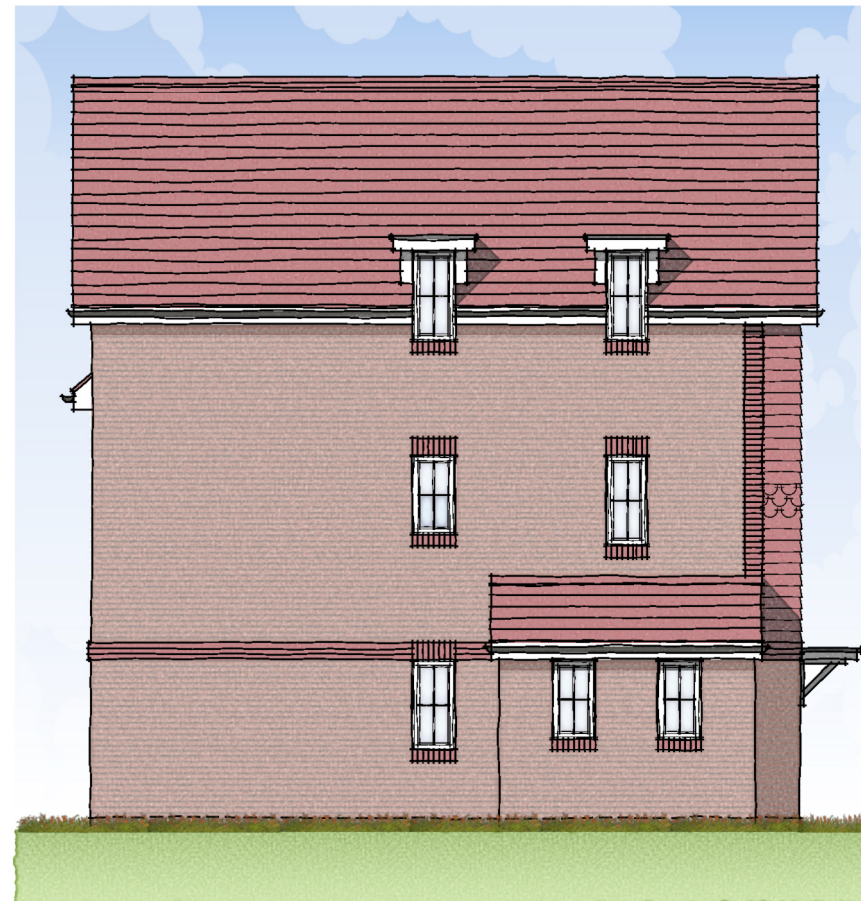

SIDE ELEVATION
TYPE P2



TYPE P2

A 21.10.20 Window size changed on P type. Tile hang removed from P type.
Rev. Date Description

ACG DGP
Drawn Checked

Client 

Scale
1:100 @ A3

Drawn TM

Checked DGP

Project
Fontwell,
West Sussex.

Date
July 2020

File Type P

Drawing Title
Type P2 (Style - The Slopes)
Elevations (Brick & Tile)

Drg.No.
P1549.P2-F.04

Rev. A

Drawing Status
PLANNING



AAP Architecture Ltd
Unit A, Monument Business Centre, Monument Way East, Woking, Surrey GU21 5LG
T 01483 727345 E projects@aap-arc.co.uk W aap-arc.co.uk

Under the Intellectual Property Act 2014, this drawing is the copyright of AAP Architecture Ltd.