




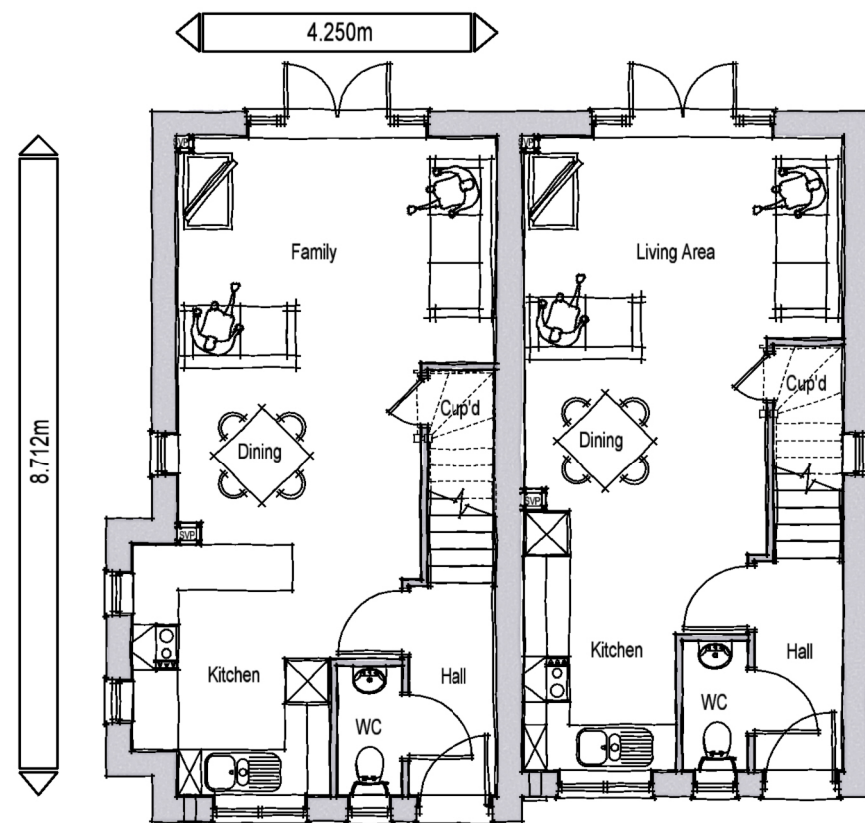


GROUND FLOOR PLAN
TYPE P2 TYPE P

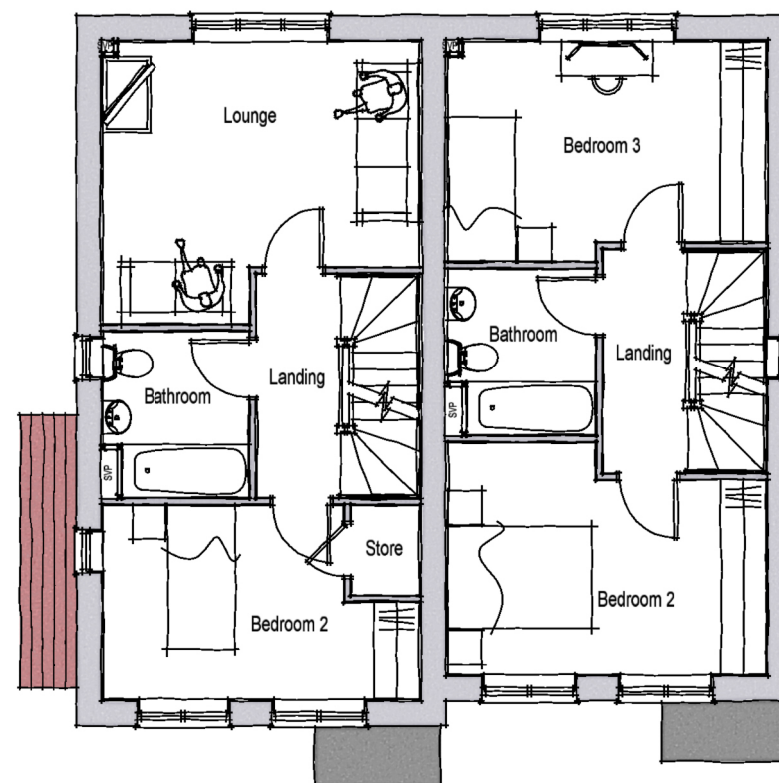

FIRST FLOOR PLAN
TYPE P2 TYPE P

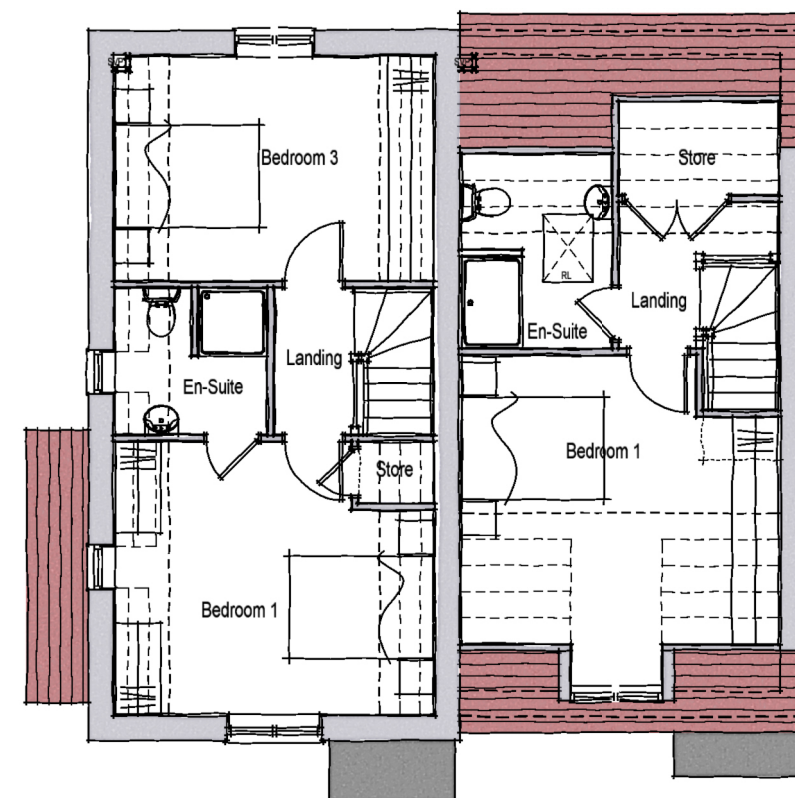

SECOND FLOOR PLAN
TYPE P2 TYPE P

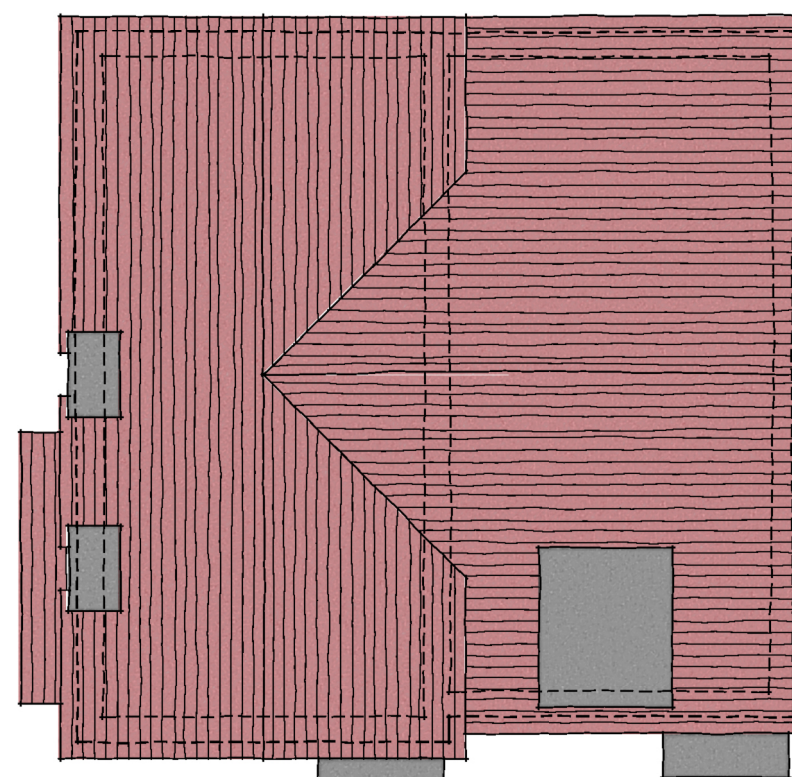

ROOF PLAN
TYPE P2 TYPE P

House Type P2 - 3 Storey 3 Beds 5 Bed spaces		
Space Standards	Required	Achieved
Total Area (finished)	99 sq.m.	111.25 sq.m.
Storage	2.5 sq.m.	2.80 sq.m.
Bedroom 1 (double)	11.5sq.m.	15.08 sq.m.
Bedroom 2 (single)	7.5sq.m.	10.07 sq.m.
Bedroom 3 (double)	11.5sq.m.	12.36 sq.m.



SCALE BAR

TYPE P2

A 21.10.20 Window size changed on P type.
Rev. Date Description

ACG DGP
Drawn Checked

Client **dandara**

Scale
1:100 @ A3

Drawn TM

Checked DGP

Project
Fontwell,
West Sussex.

Date
July 2020

File
Type P

Drawing Title
Type P2 (Style - The Slopes)
Floor & Roof Plans (Brick & Tile)

Drg.No.
P1549.P2-F.03

Rev.
A

Drawing Status
PLANNING

aap
architecture

AAP Architecture Ltd
Unit A, Monument Business Centre, Monument Way East, Woking, Surrey GU21 5LG
T 01483 727345 E projects@aap-arc.co.uk W aap-arc.co.uk

Under the Intellectual Property Act 2014, this drawing is the copyright of AAP Architecture Ltd.