






FRONT ELEVATION

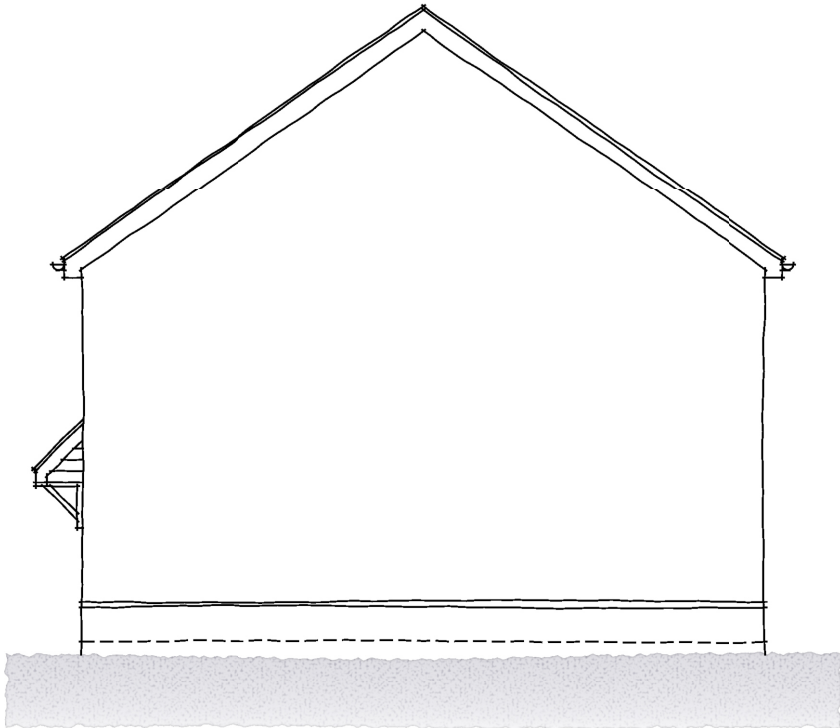


SIDE ELEVATION

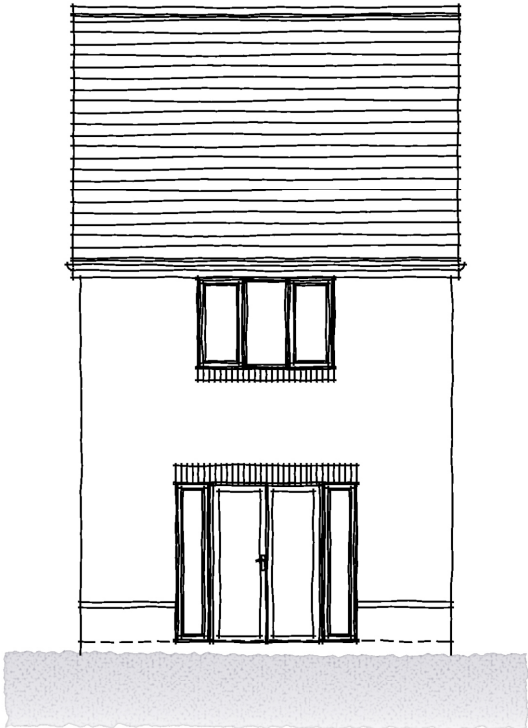


REAR ELEVATION

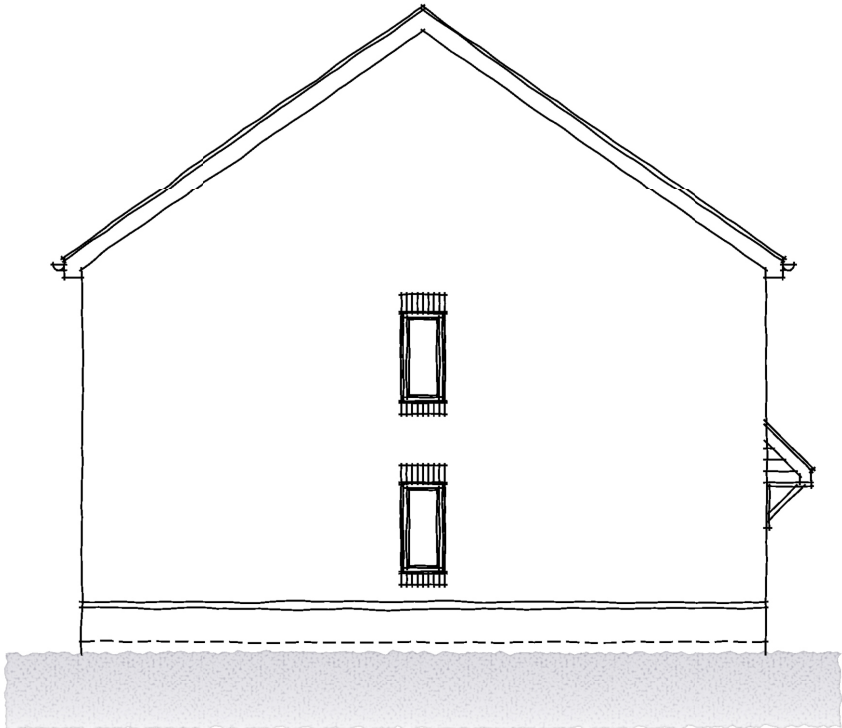


SIDE ELEVATION

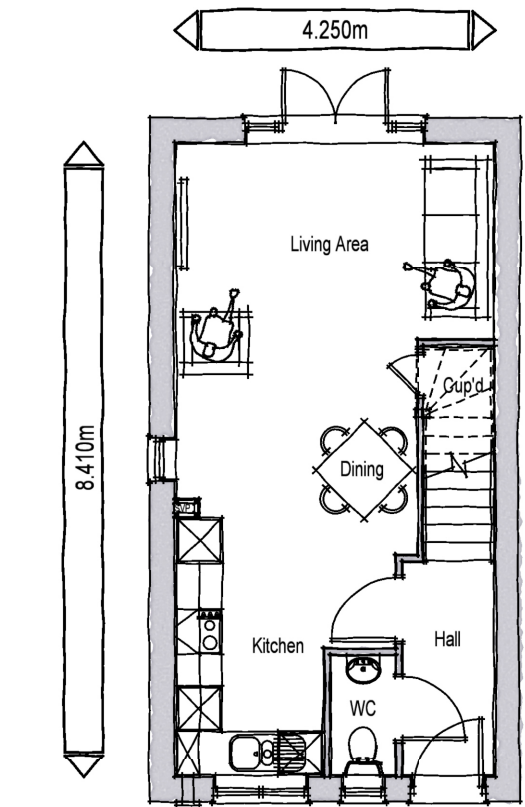

GROUND FLOOR PLAN

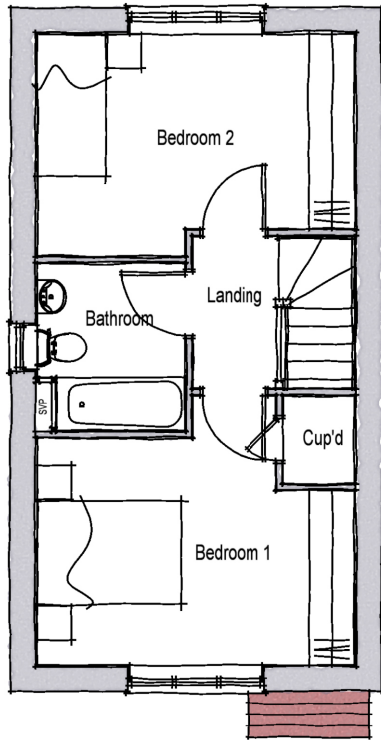

FIRST FLOOR PLAN

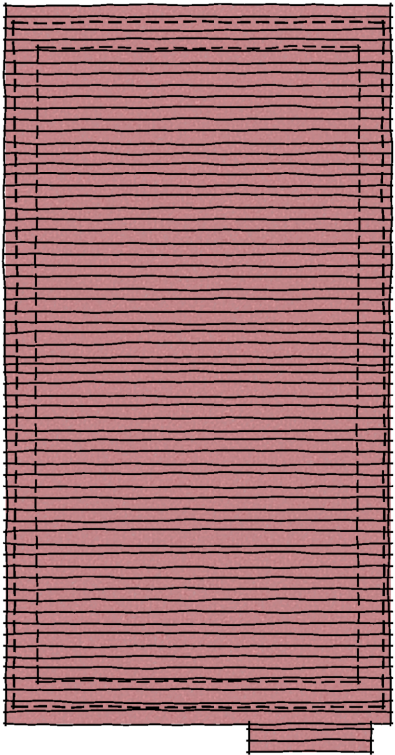

ROOF PLAN

TYPE V

House Type V - 2 Storey 2 Beds 3 Bed spaces		
Space Standards	Required	Achieved
Total Area (finished)	70 sq.m.	70.22 sq.m.
Storage	2 sq.m.	2 sq.m.
Bedroom 1 (double)	11.5 sq.m.	12.53 sq.m.
Bedroom 2 (single)	11.5 sq.m.	11.59 sq.m.

C	23-10-20	Bedroom 2 amended to single bedroom. Schedule amended.
B	26-08-20	Amended in line with client's comments.
A	21.07.20	Character area amended.
Rev.	Date	Description

TM	DGP
DGP	DGP
TM	DGP
Drawn	Checked

Client	dandara	Scale	1:100 @ A3	Drawn	ACG	Checked	DPG
Project	Fontwell, West Sussex.	Date	January 2020	File	Type V		
Drawing Title	Type V (Style The Greens) Plans & Elevations (Brick)	Drg.No.	P1549.V-T.01	Rev.	C	Drawing Status	PLANNING



AAP Architecture Ltd
Unit A, Monument Business Centre, Monument Way East, Woking, Surrey GU21 5LG
T 01483 727345 E projects@aap-arc.co.uk W aap-arc.co.uk

Under the Intellectual Property Act 2014, this drawing is the copyright of AAP Architecture Ltd.