




WEST ELEVATION (REAR)



NORTH ELEVATION (SIDE)



SOUTH ELEVATION (SIDE)

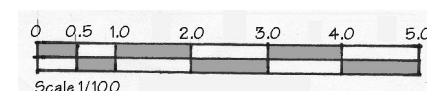


MATERIALS

Walls – Facing brickwork to match existing.

Frame – All window, door and roof frames in white UPVC.

Glazing – Double glazed clear glass units.

ARCHITECTURAL DESIGN

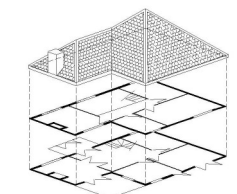

01730 268719
07878 068787
nmarchitectural@outlook.com

Saxon End
Bordean
Petersfield
Hampshire
GU32 1EP

Client

MR & MRS PROUDLOCK

Job

6 HOLLY TREE GROVE
WALBURTON

Drawing

COPYRIGHT ©

PROPOSED ELEVATIONS

Date Dec 2019

Ref

PR/20/004