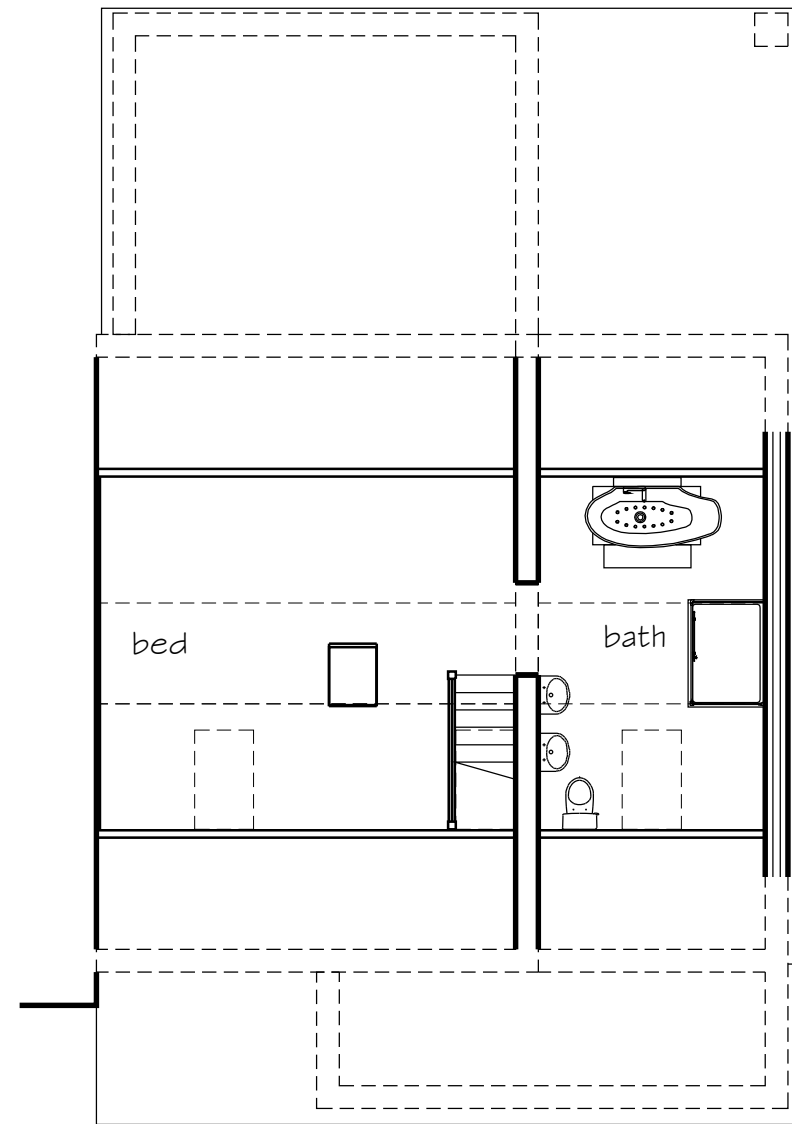
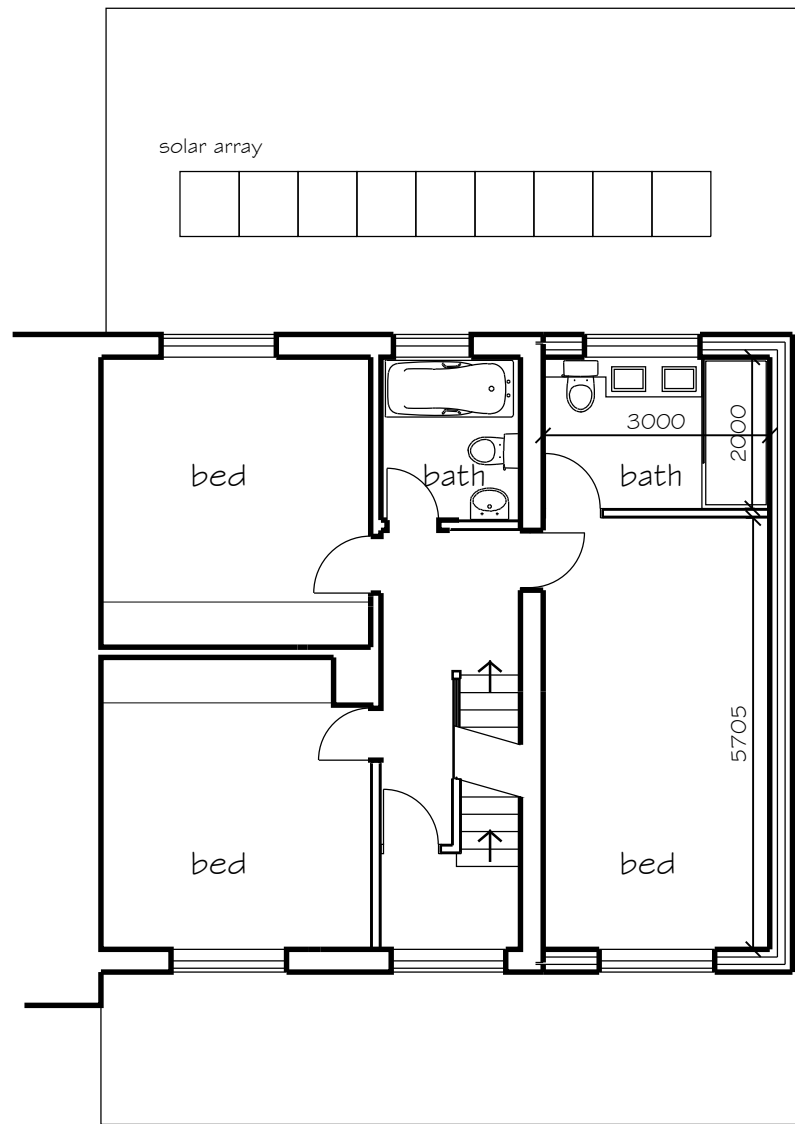
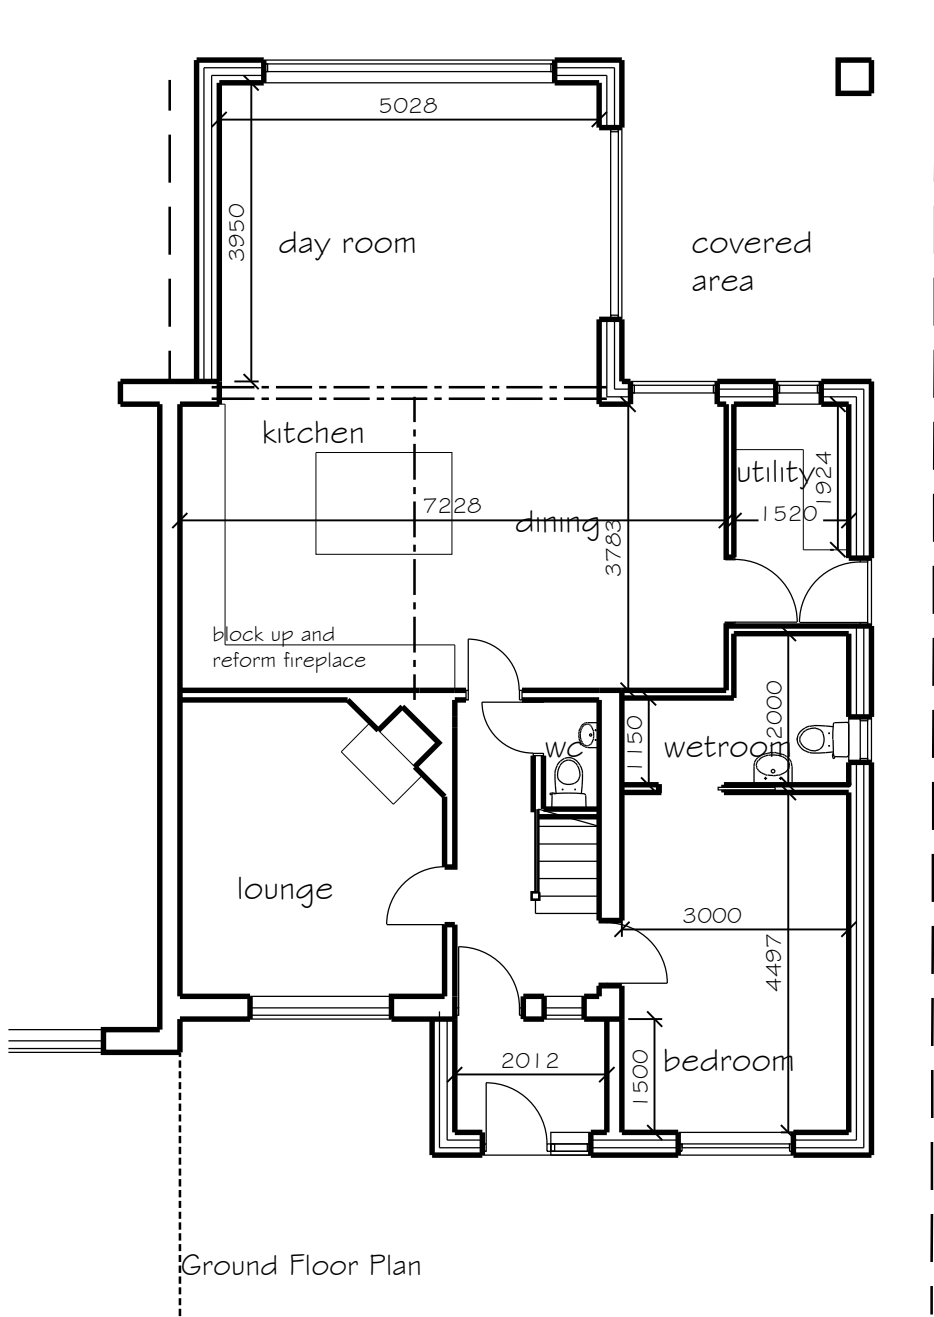


NOTES:

- Dimensions to be checked on site before placing material orders or commencing work.
- Any discrepancies shall be reported immediately.
- Do not scale from these drawings except for planning purposes.
- Use figured dimensions only.
- Where applicable this drawing is to be read in conjunction with other consultants' drawings.
- This drawing is the copyright of hda projects ltd.

Rev	Date	Amendment
-----	------	-----------

hda projects

St Johns House - St Johns Street
Chichester - West Sussex - PO19 1UU
Tel: 07881287017
e-mail: hdaprojects@talktalk.net

For
L Allerton

Project
**Kelsey
Eastergate Lane
Walberton
BN18 0BA**

Title
Plans as Proposed

Date	Drawn	Scale	Checked
Jan 2022	wm	1:100 @ A3	
Job Number	Prefix	Drawing Number	Revision
2021 62	P	04	