


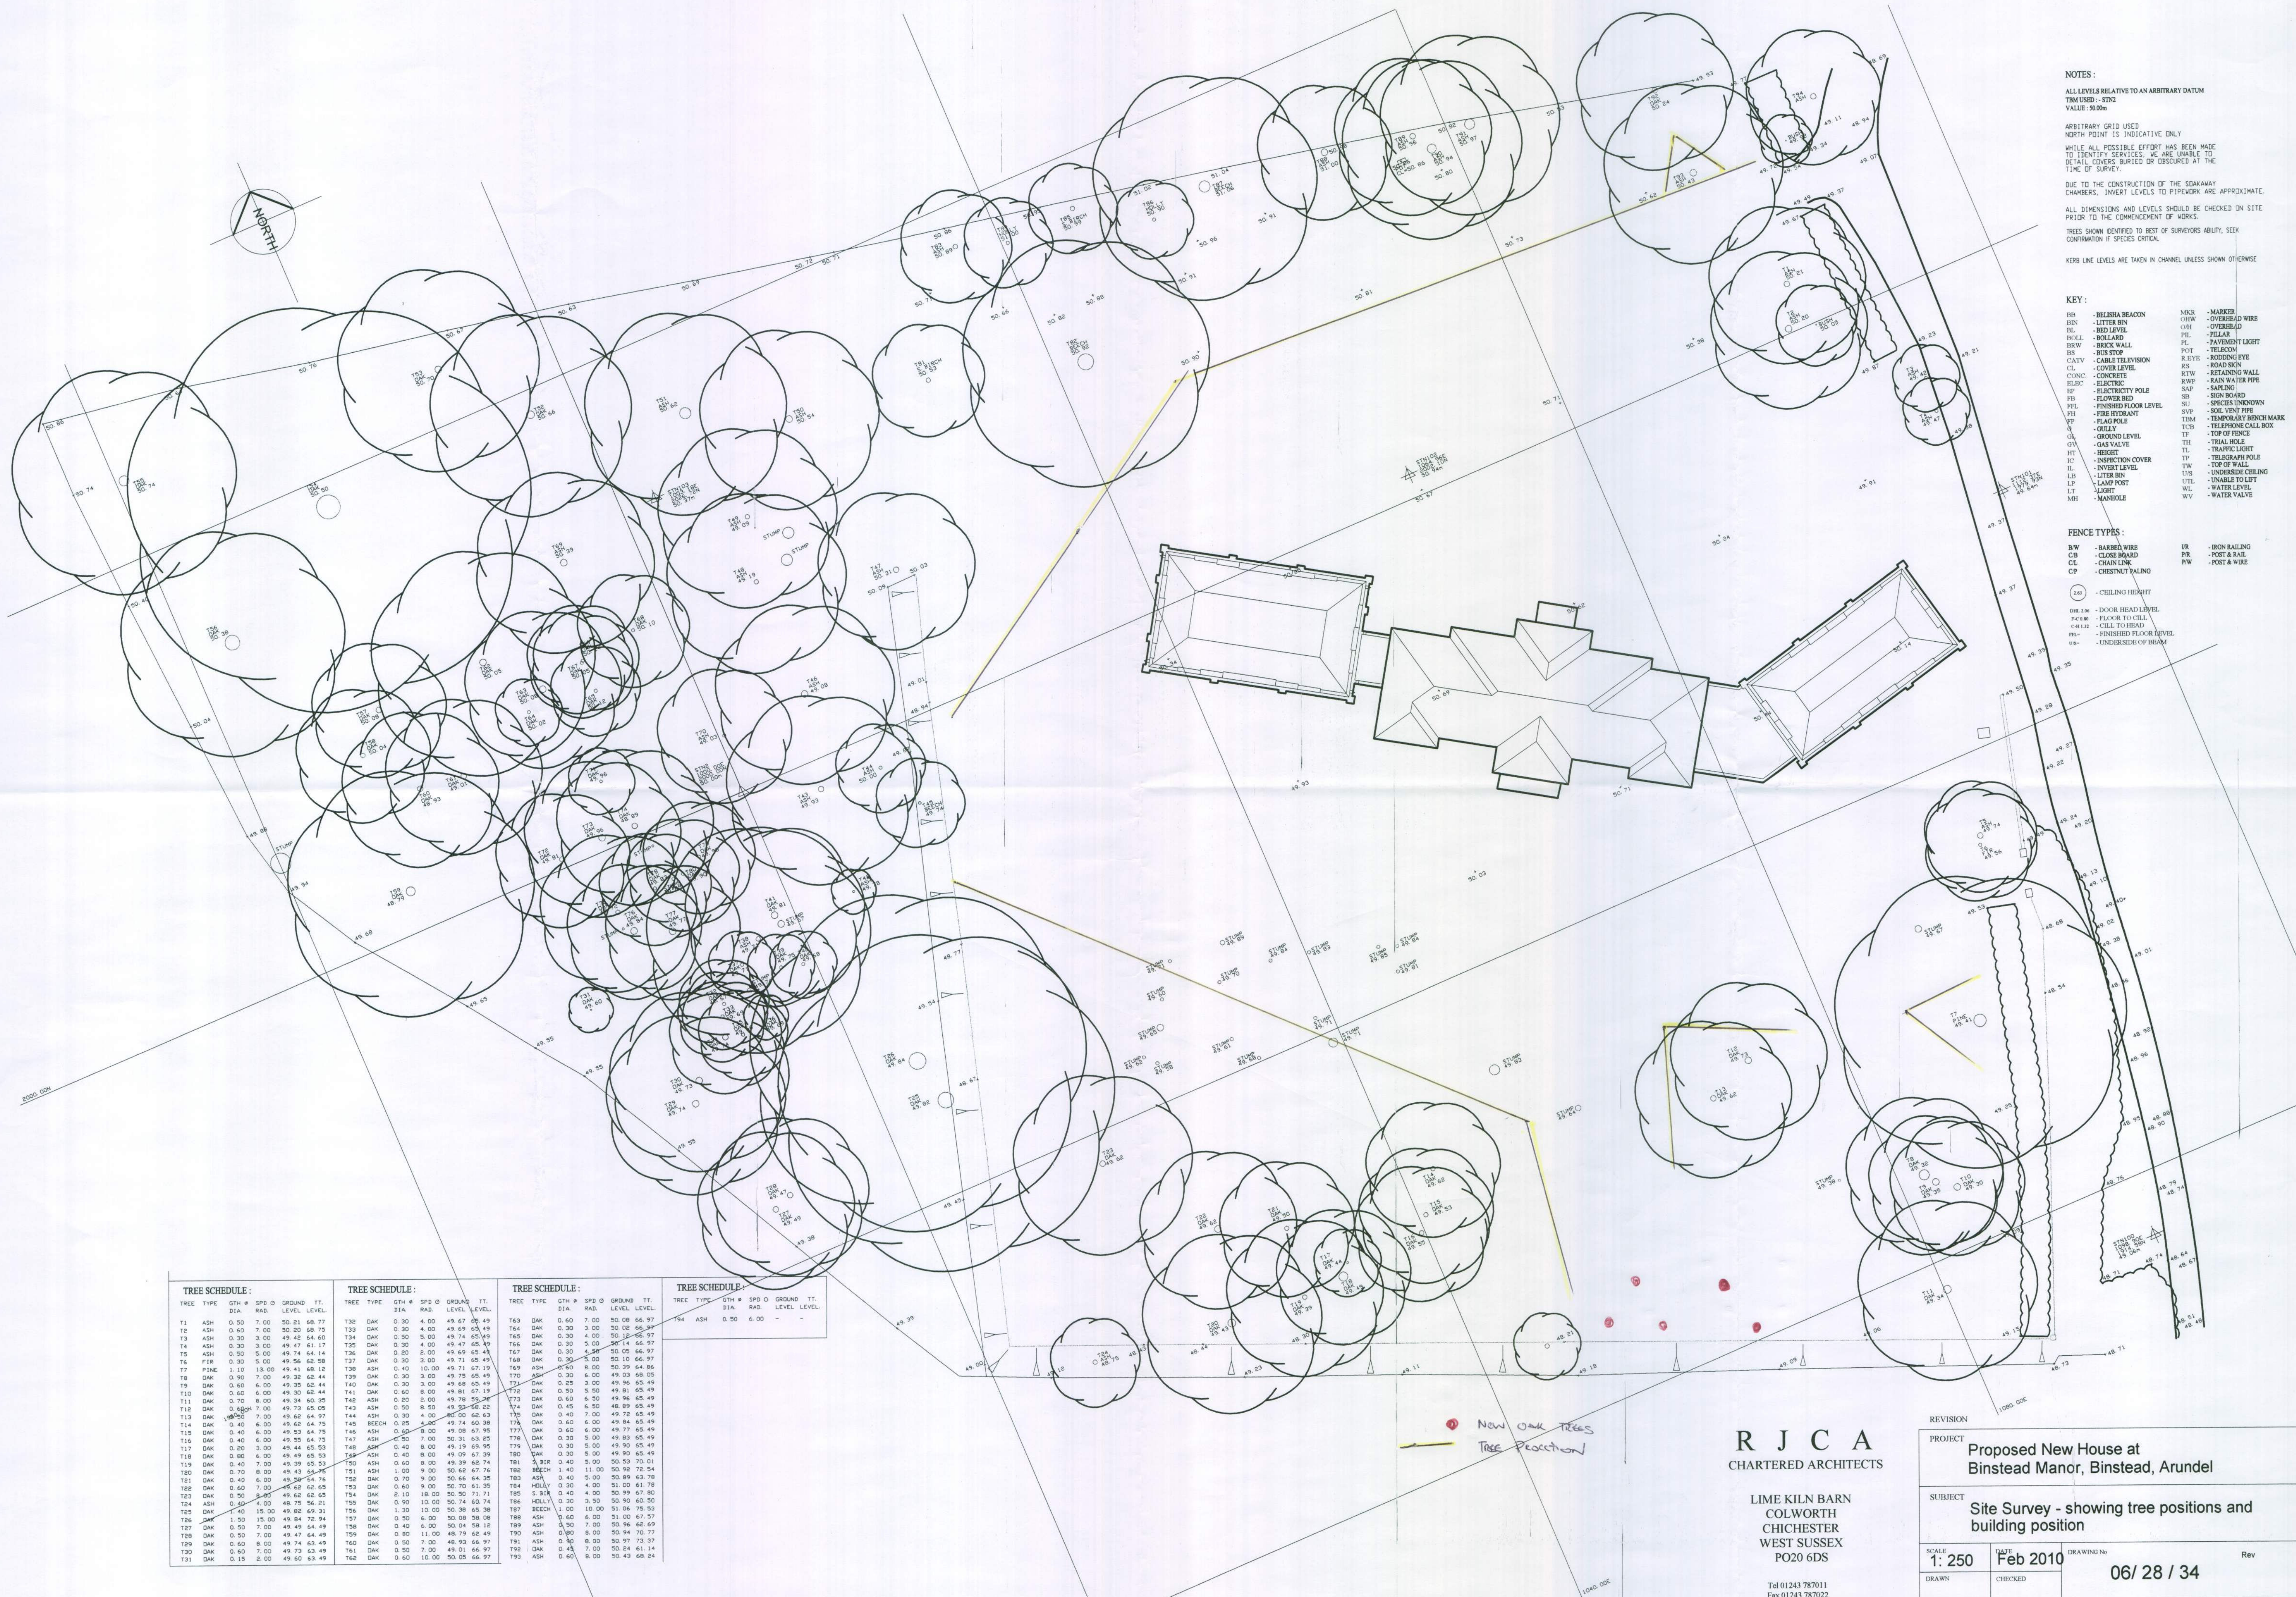

NOTES:

ALL LEVELS RELATIVE TO AN ARBITRARY DATUM
TBM USED - STNG
VALUE - 50.00m

ARBITRARY GRID USED
NORTH POINT IS INDICATIVE ONLY

WHILE ALL POSSIBLE EFFORT HAS BEEN MADE
TO IDENTIFY SERVICES, WE ARE UNABLE TO
DETAIL COVERS BURIED OR OBTAINED AT THE
TIME OF SURVEY.

DUE TO THE CONSTRUCTION OF THE SPARKWAY
CHAMBERS, INVERT LEVELS TO PIPEWORK ARE APPROXIMATE.

ALL DIMENSIONS AND LEVELS SHOULD BE CHECKED ON SITE
PRIOR TO THE COMMENCEMENT OF WORKS.

TREES SHOWN IDENTIFIED TO BEST OF SURVEYORS ABILITY, SEEK
CONFIRMATION IF SPECIES CRITICAL.

KERB LINE LEVELS ARE TAKEN IN CHANNEL UNLESS SHOWN OTHERWISE

- KEY:
- | | | | |
|----|-------------------|-------|------------------------|
| BB | - BELLHANA BEACON | MCR | - MARKER |
| BN | - BELLHANA BEACON | OWH | - OVERHEAD WIRE |
| BL | - BED LEVEL | OH | - OVERHEAD |
| BR | - BRICK WALL | PL | - PELLAR |
| BS | - BRICK STOP | PL | - PAVEMENT LIGHT |
| BS | - BRICK STOP | POT | - TELECOM |
| BS | - BRICK STOP | R.EYE | - ROODING EYE |
| BS | - BRICK STOP | RS | - ROAD SIGN |
| BS | - BRICK STOP | RTW | - RETAINING WALL |
| BS | - BRICK STOP | RWP | - RAIN WATER PIPE |
| BS | - BRICK STOP | SAP | - SAVING |
| BS | - BRICK STOP | SD | - SIGN BOARD |
| BS | - BRICK STOP | SD | - SPECIES UNCOMMON |
| BS | - BRICK STOP | SVP | - SOIL VENT PIPE |
| BS | - BRICK STOP | TBM | - TEMPORARY BENCH MARK |
| BS | - BRICK STOP | TCB | - TELEPHONE CALL BOX |
| BS | - BRICK STOP | TF | - TOP OF FENCE |
| BS | - BRICK STOP | TH | - TRAIL HOLE |
| BS | - BRICK STOP | TL | - TRAFFIC LIGHT |
| BS | - BRICK STOP | TP | - TELEGRAPH POLE |
| BS | - BRICK STOP | TR | - TOP OF WALL |
| BS | - BRICK STOP | US | - UNDERSIDE CEILING |
| BS | - BRICK STOP | UTL | - UNABLE TO LIFT |
| BS | - BRICK STOP | WL | - WATER LEVEL |
| BS | - BRICK STOP | WV | - WATER VALVE |

- FENCE TYPES:
- | | | | |
|----|--------------------|----|----------------|
| BB | - BARBED WIRE | IR | - IRON RAILING |
| CB | - CLOSE BOARD | PR | - POST & RAIL |
| CL | - CHAIN LINK | FW | - POST & WIRE |
| CP | - CHESTNUT RAILING | | |
- (14)
- CEILING HEIGHT
 - DOOR HEAD LEVEL
 - FLOOR TO CILL
 - CILL TO HEAD
 - FINISHED FLOOR LEVEL
 - UNDERSIDE OF BEAM

TREE SCHEDULE:						TREE SCHEDULE:						TREE SCHEDULE:						TREE SCHEDULE:					
TREE	TYPE	GTH	SPD	O	GROUND TT	TREE	TYPE	GTH	SPD	O	GROUND TT	TREE	TYPE	GTH	SPD	O	GROUND TT	TREE	TYPE	GTH	SPD	O	GROUND TT
		DIA.		RAD.	LEVEL			DIA.		RAD.	LEVEL			DIA.		RAD.	LEVEL			DIA.		RAD.	LEVEL
11	ASH	0.50	7.00	50.21	68.77	132	DAK	0.30	4.00	49.67	65.49	163	DAK	0.60	7.00	50.08	66.97	194	ASH	0.50	6.00	—	—
12	ASH	0.60	7.00	50.20	68.75	133	DAK	0.30	4.00	49.69	65.49	164	DAK	0.30	3.00	50.02	66.97						
13	ASH	0.30	3.00	49.42	64.60	134	DAK	0.50	5.00	49.74	65.49	165	DAK	0.30	4.00	50.12	66.97						
14	ASH	0.30	3.00	49.47	61.17	135	DAK	0.30	4.00	49.47	65.49	166	DAK	0.30	3.00	50.14	66.97						
15	ASH	0.50	5.00	49.74	64.14	136	DAK	0.20	2.00	49.69	65.49	167	DAK	0.30	5.00	50.05	66.97						
16	FIR	0.30	5.00	49.56	62.58	137	DAK	0.30	3.00	49.71	65.49	168	DAK	0.30	5.00	50.10	66.97						
17	PINE	1.10	13.00	49.41	68.12	138	ASH	0.40	10.00	49.71	67.19	169	ASH	0.50	8.00	50.29	64.86						
18	DAK	0.60	7.00	49.38	62.44	139	DAK	0.30	3.00	49.75	65.49	170	ASH	0.30	6.00	49.03	68.05						
19	DAK	0.60	6.00	49.35	62.44	140	DAK	0.30	3.00	49.68	65.49	171	DAK	0.25	3.00	49.96	65.49						
20	DAK	0.60	6.00	49.30	62.44	141	DAK	0.60	8.00	49.81	67.19	172	DAK	0.50	5.00	49.81	65.49						
21	DAK	0.70	8.00	49.34	60.25	142	ASH	0.20	2.00	49.78	65.49	173	DAK	0.60	6.00	49.96	65.49						
22	DAK	0.60	7.00	49.73	65.05	143	ASH	0.50	8.00	49.35	65.05	174	DAK	0.45	6.00	48.89	65.49						
23	DAK	0.60	7.00	49.62	64.97	144	ASH	0.30	4.00	49.71	65.49	175	DAK	0.40	7.00	49.72	65.49						
24	DAK	0.40	6.00	49.62	64.75	145	BEECH	0.25	8.00	49.74	60.38	176	DAK	0.60	6.00	49.84	65.49						
25	DAK	0.40	6.00	49.53	64.75	146	ASH	0.60	8.00	49.08	67.19	177	DAK	0.60	6.00	49.77	65.49						
26	DAK	0.40	6.00	49.55	64.75	147	ASH	0.50	7.00	50.31	63.25	178	DAK	0.30	5.00	49.83	65.49						
27	DAK	0.80	6.00	49.44	65.53	148	ASH	0.40	8.00	49.19	69.95	179	DAK	0.30	5.00	49.90	65.49						
28	DAK	0.80	6.00	49.45	65.53	149	ASH	0.40	8.00	49.09	67.39	180	DAK	0.30	5.00	49.90	65.49						
29	DAK	0.40	7.00	49.39	65.53	150	ASH	0.60	8.00	49.39	62.74	181	DAK	0.40	5.00	50.53	70.01						
30	DAK	0.70	8.00	49.43	64.76	151	ASH	1.00	9.00	50.62	67.76	182	BEECH	1.40	11.00	50.92	72.54						
31	DAK	0.40	6.00	49.50	64.76	152	DAK	0.70	9.00	50.66	64.35	183	ASH	0.40	5.00	50.89	63.78						
32	DAK	0.60	7.00	49.62	65.05	153	DAK	0.60	9.00	50.70	61.25	184	HOLLY	0.30	4.00	51.00	61.78						
33	DAK	0.70	8.00	49.62	65.05	154	DAK	2.10	18.00	50.50	71.71	185	S. BIR	0.40	4.00	50.99	67.80						
34	ASH	0.50	4.00	48.75	56.21	155	DAK	0.90	10.00	50.74	60.74	186	HOLLY	0.30	3.50	50.90	60.50						
35	DAK	0.40	15.00	49.80	69.31	156	DAK	1.30	10.00	50.38	65.38	187	BEECH	1.00	10.00	51.06	75.53						
36	DAK	1.50	15.00	49.84	72.94	157	DAK	0.30	6.00	50.08	58.08	188	ASH	0.60	6.00	51.00	67.57						
37	DAK	0.50	7.00	49.49	64.49	158	DAK	0.40	6.00	50.04	58.16	189	ASH	0.50	7.00	50.96	62.69						
38	DAK	0.50	7.00	49.47	64.49	159	DAK	0.80	11.00	48.79	62.49	190	ASH	0.80	8.00	50.94	70.77						
39	DAK	0.60	8.00	49.74	63.49	160	DAK	0.50	7.00	48.93	66.97	191	ASH	0.50	8.00	50.97	73.37						
40	DAK	0.60	7.00	49.73	63.49	161	DAK	0.50	7.00	49.01	66.97	192	DAK	0.50	7.00	50.24	61.14						
41	DAK	0.15	2.00	49.60	63.49	162	DAK	0.60	10.00	50.05	66.97	193	ASH	0.60	8.00	50.43	68.24						

R J C A
CHARTERED ARCHITECTS

LIME KILN BARN
COLWORTH
CHICHESTER
WEST SUSSEX
PO20 6DS

Tel 01243 787011
Fax 01243 787022

REVISION	PROJECT	Proposed New House at Binstead Manor, Binstead, Arundel	
SUBJECT	Site Survey - showing tree positions and building position		
SCALE	DATE	DRAWING No	Rev
1: 250	Feb 2010	06/ 28 / 34	
DRAWN	CHECKED		