



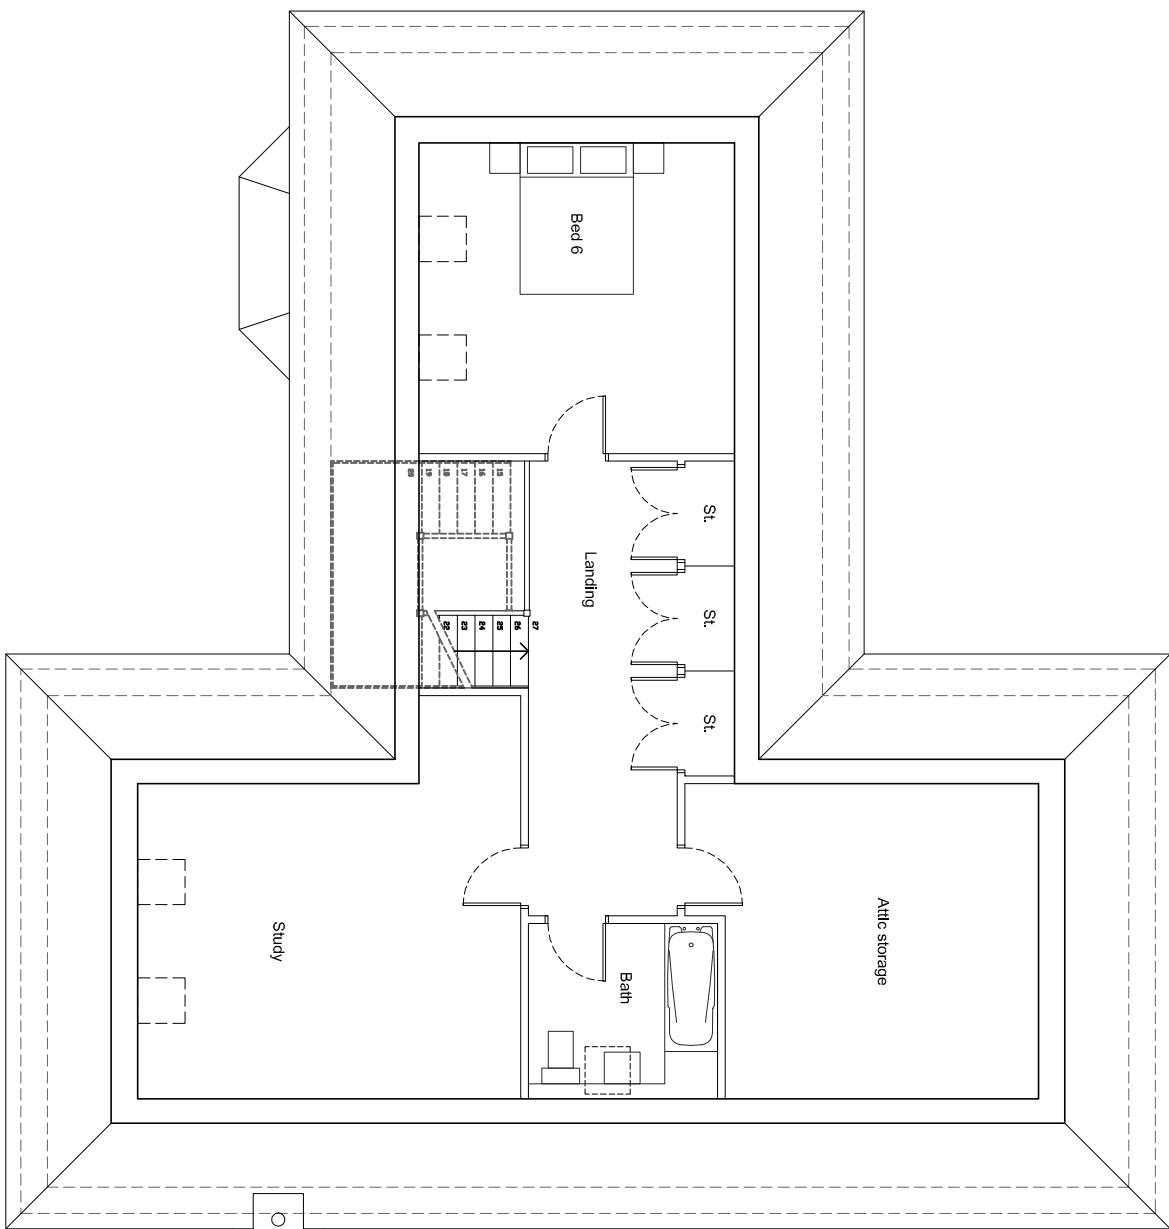


SECOND FLOOR PLAN

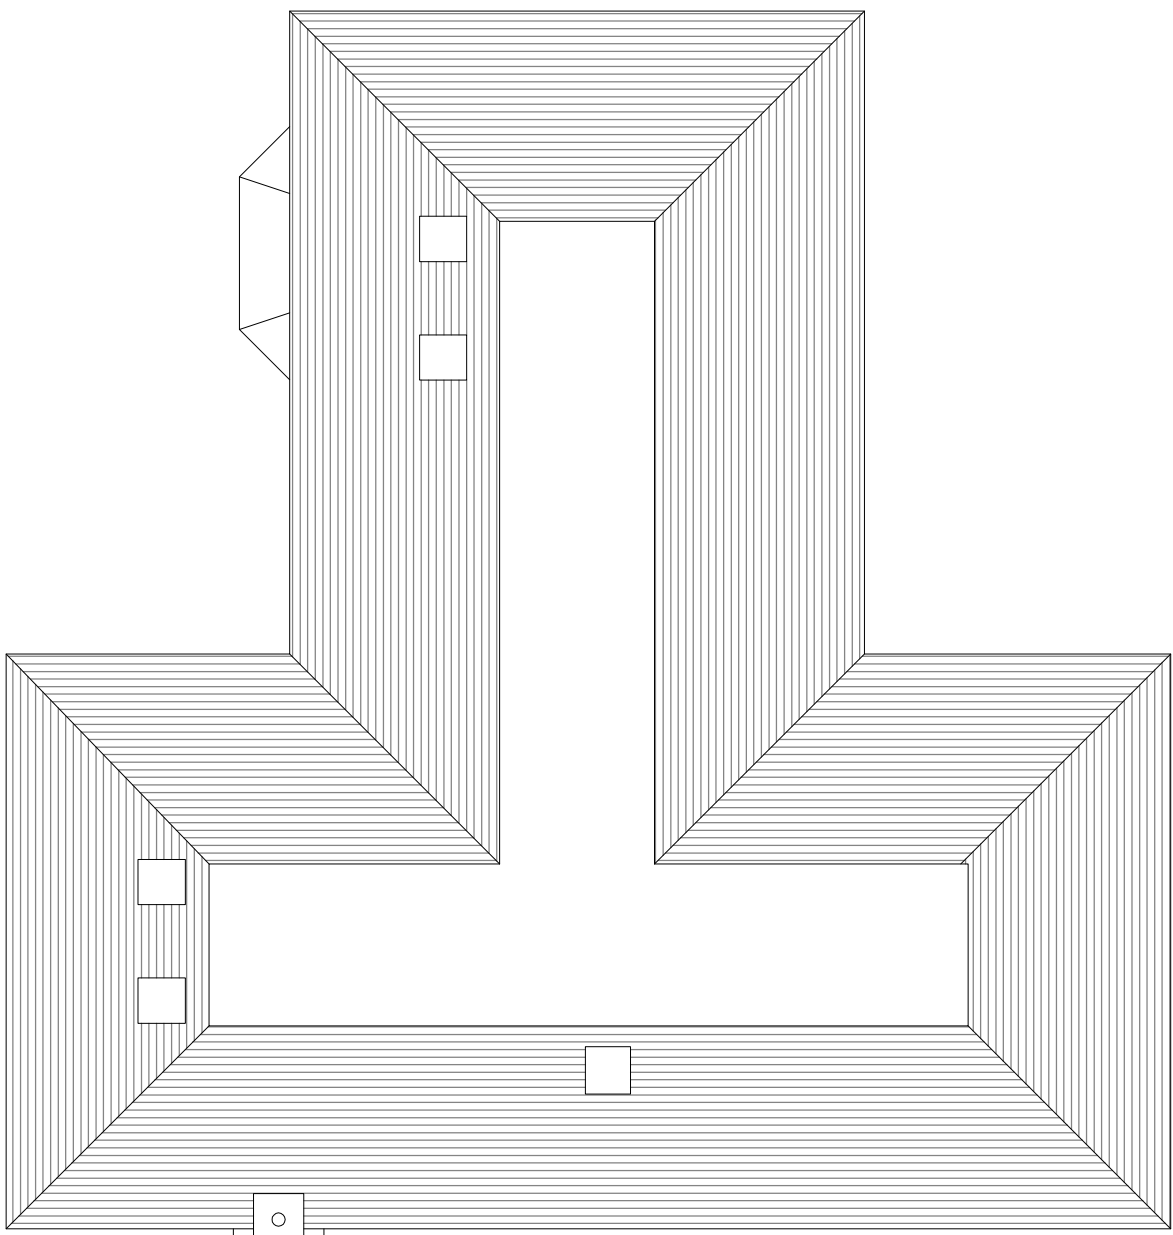


ROOF PLAN

Plot 1 (Plot 2 hand

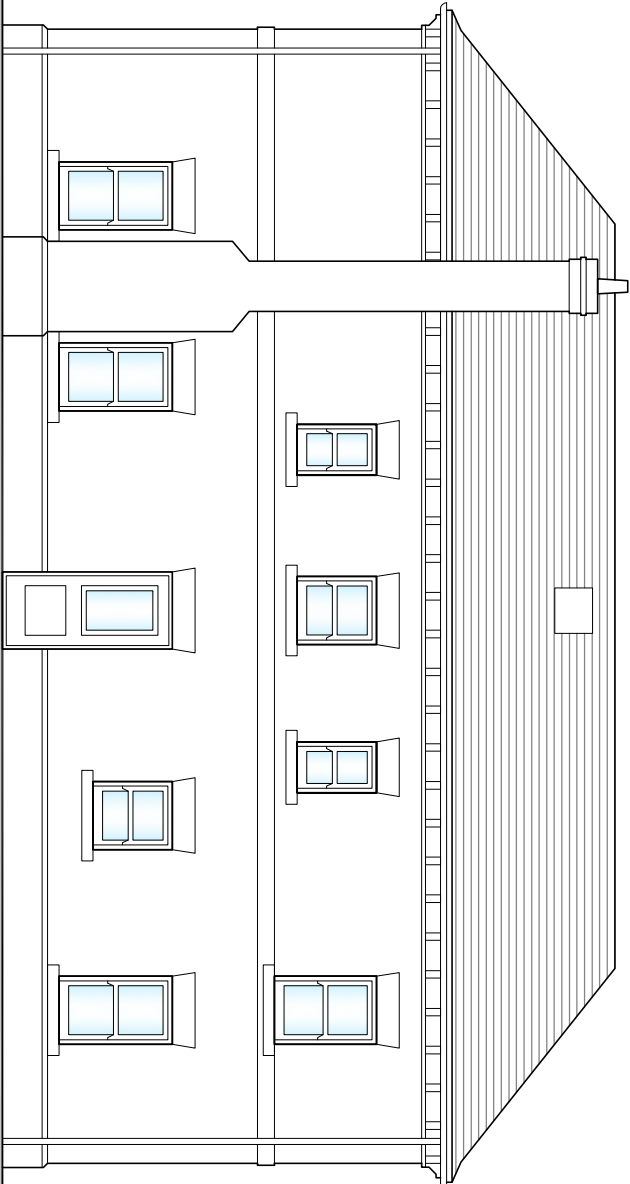

EAST FACING ELEVATION

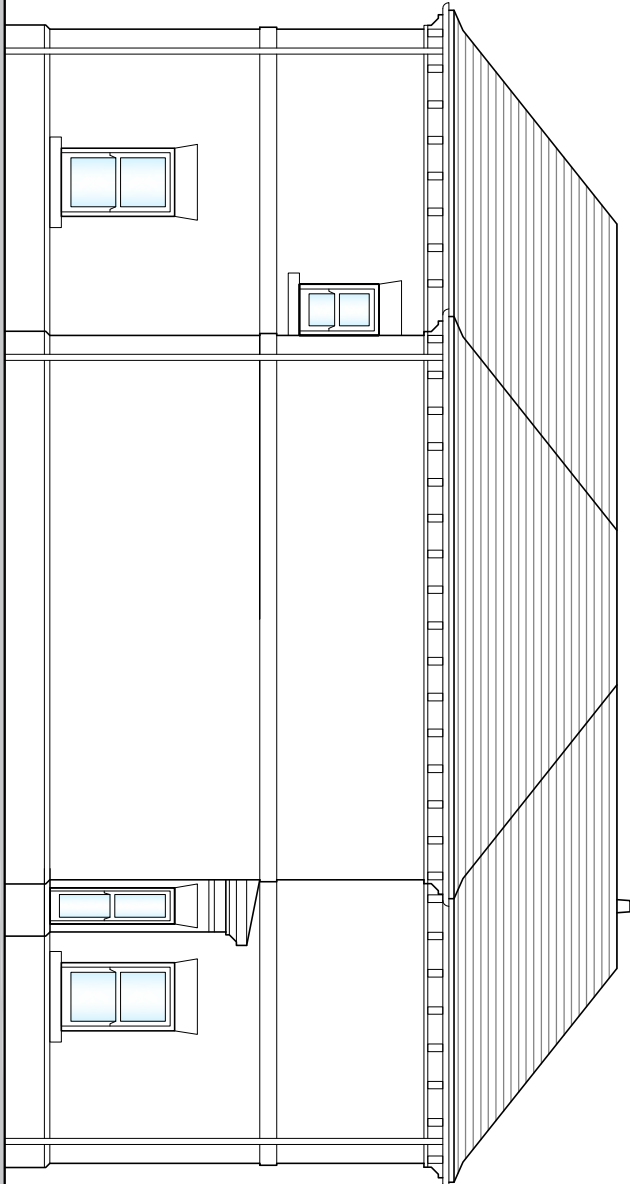

WEST FACING ELEVATION

GROUND FLOOR	
ACCOM	AREA
Day room	34.4sqm
Kitchen / dining	38sqm
Utility	5.5sqm
Living	39.4sqm
WC	3.3sqm

FIRST FLOOR	
Master bedroom	21.7sqm
-En-suite	5.9sqm
-Dressing	5.9sqm
Bed 2	12.5sqm
-En-suite	2.9sqm
Bed 3	16.3sqm
-En-suite	2.6sqm
Bed 4	12.6sqm
-En-suite	2.9sqm
Bed 5	1.6sqm
-En-suite	2.6sqm
Bathroom	8.9sqm
SECOND FLOOR	
Bed 6	17.1sqm
Study	22.7sqm
Bedroom	5.7sqm

GROSS INTERNAL AREA = 383.1sqm

PROJECT:
FORMER LANES END

PLOTS 1 AND 2 FLOOR PLANS AND ELEVATIONS

DATE:	
SCALE @ 1":	
1:100	
REV:	
A	