



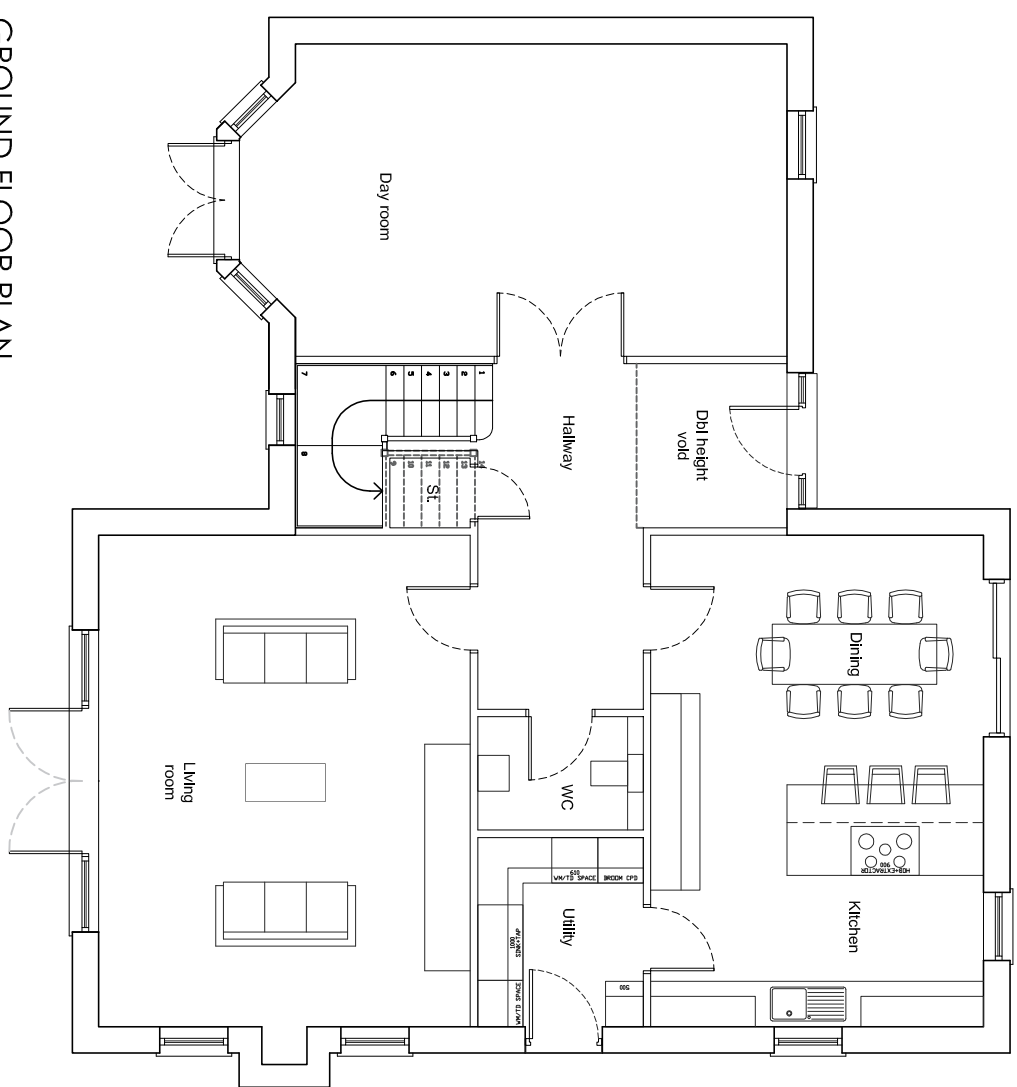


GROUND FLOOR PLAN

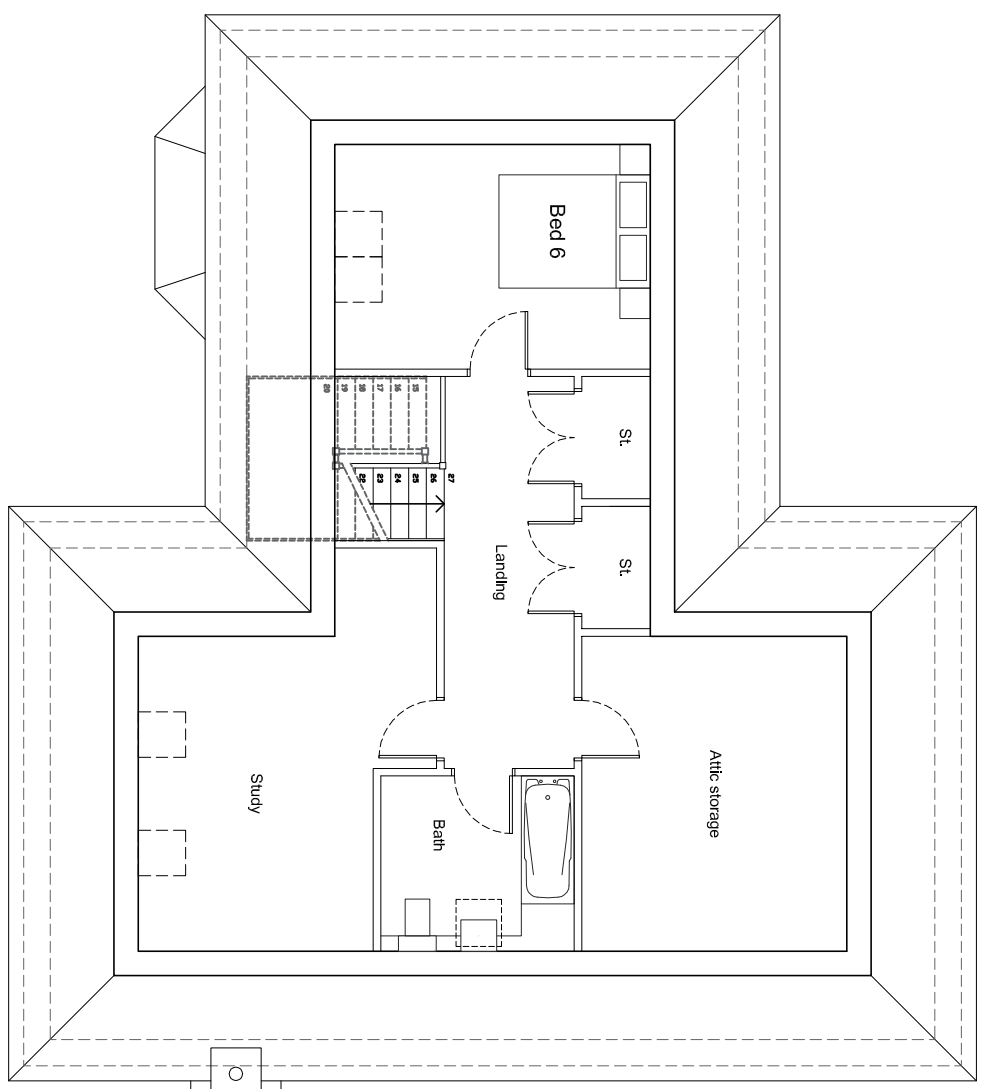


SECOND FLOOR PLAN

Plot 3

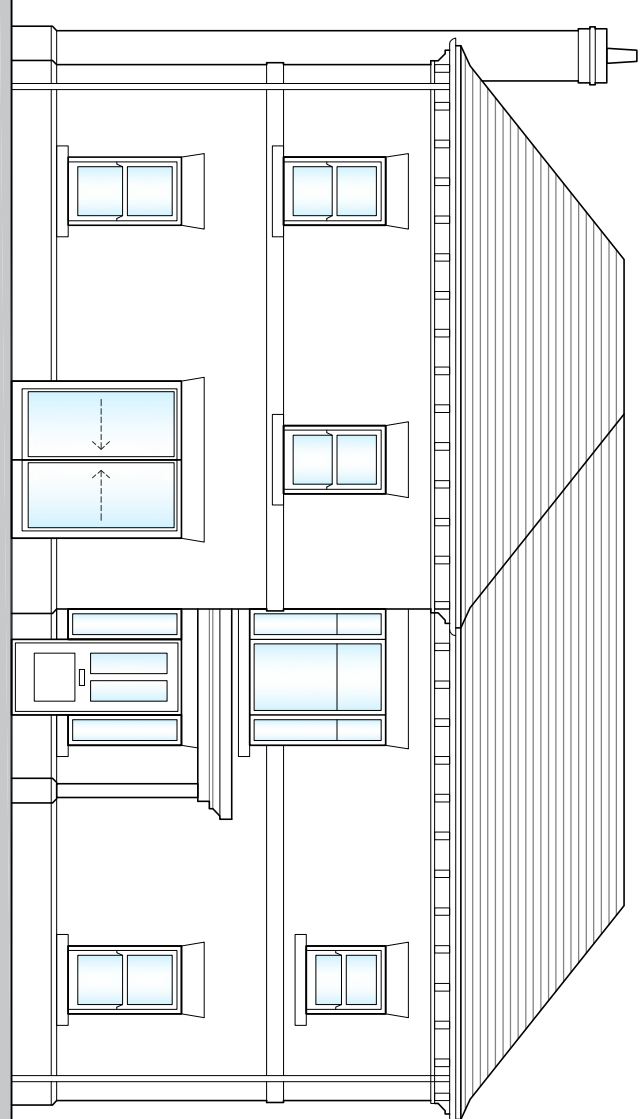


NORTH EAST FACING ELEVATION

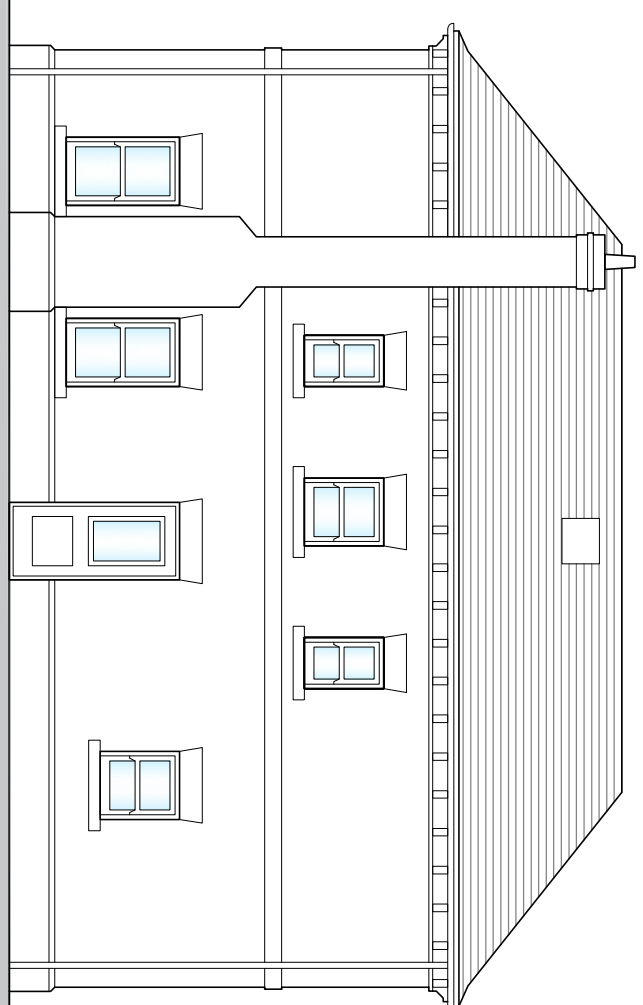


SOUTH EAST FACING ELEVATION

Plot 3

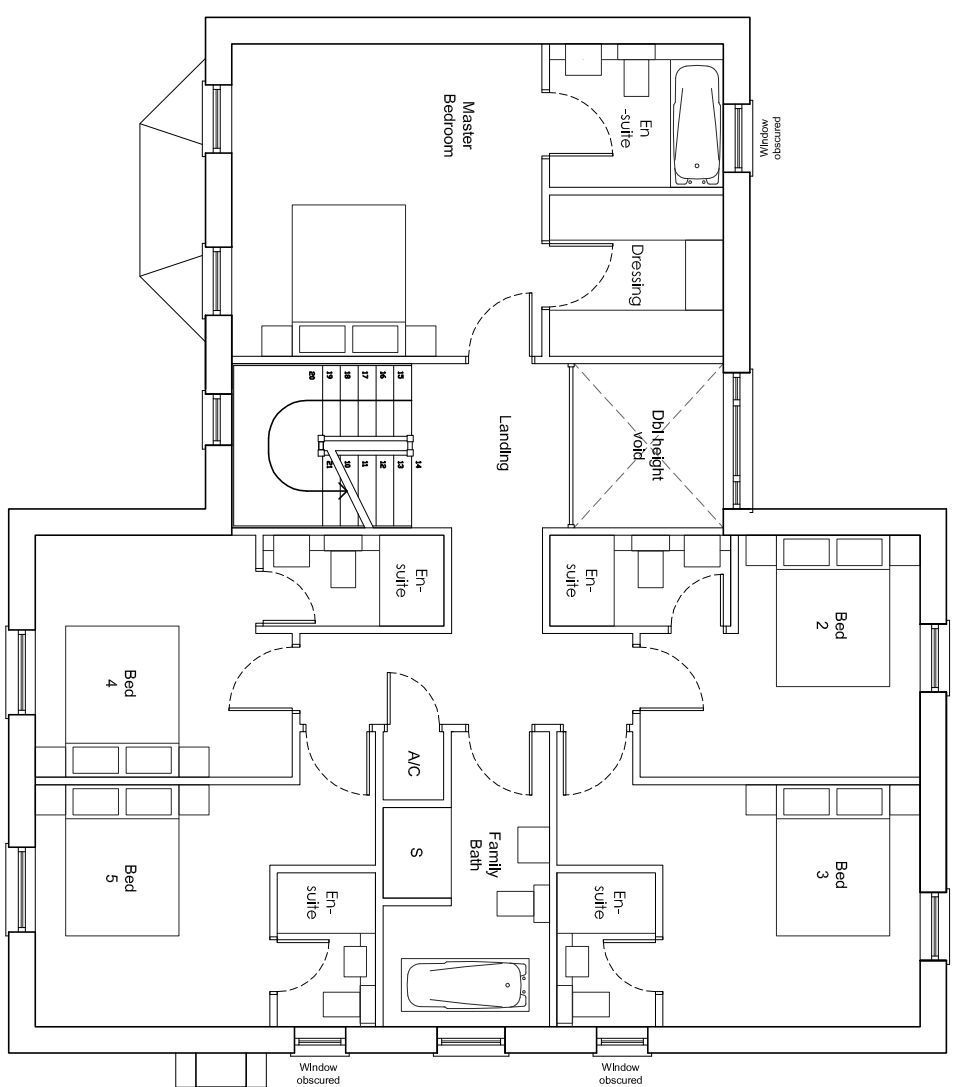


FIRST FLOOR PLAN


Plot 3

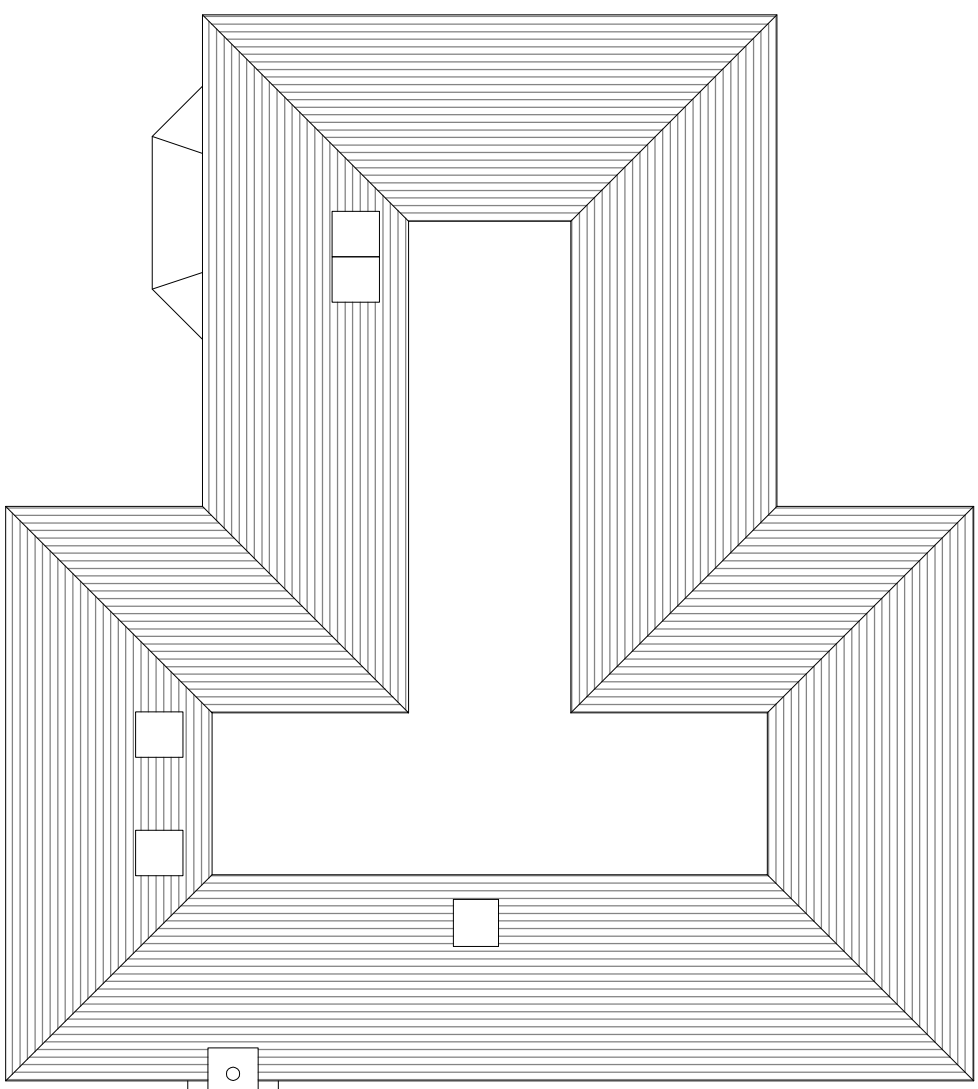

ROOF PLAN

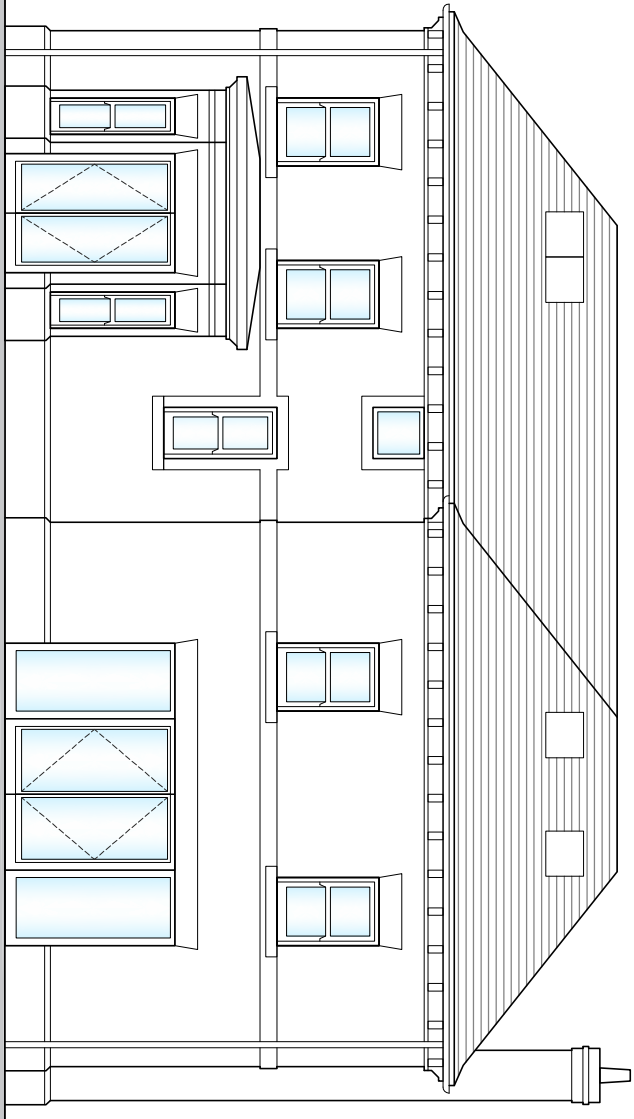

SOUTH WEST FACING ELEVATION

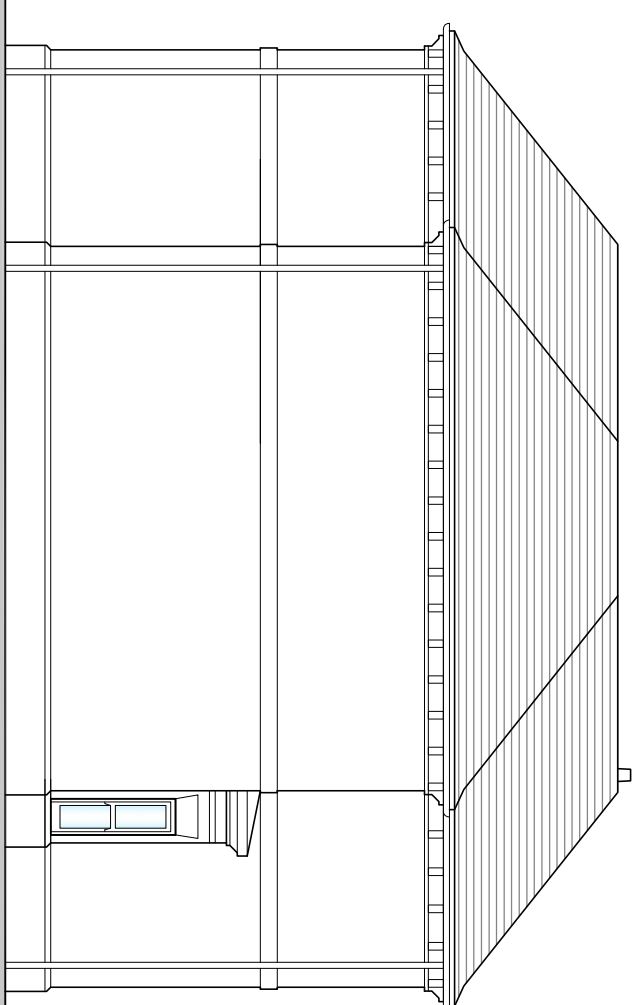

NORTH WEST FACING ELEVATION
Plot 3

GROUND FLOOR	
ACCOM	AREA
Dry room	28.65sqm
Kitchen / dining	28.64sqm
Utility	5.55sqm
Living	31.95sqm
WC	3.35sqm
FIRST FLOOR	
Master bedroom	16.95sqm
-En-suite	4.45sqm
-Dressing	4.95sqm
Bed 2	10.25sqm
-En-suite	2.95sqm
Bed 3	13.15sqm
-En-suite	2.65sqm
Bed 4	10.25sqm
-En-suite	2.95sqm
Bed 5	12.15sqm
-En-suite	2.65sqm
Bathroom	7.85sqm
SECOND FLOOR	
Bed 6	12.45sqm
Study	16.05sqm
Bedroom	5.95sqm
GROSS INTERNAL AREA = 304.55sqm	

**PROJECT:
FORMER LANES END**

PLOT 3 FLOOR PLANS AND ELEVATIONS

DATE:	DWG.
APRIL 2019	NO.
SCALE @ AT:	
1:100	19-001
REV:	PL06
A	