




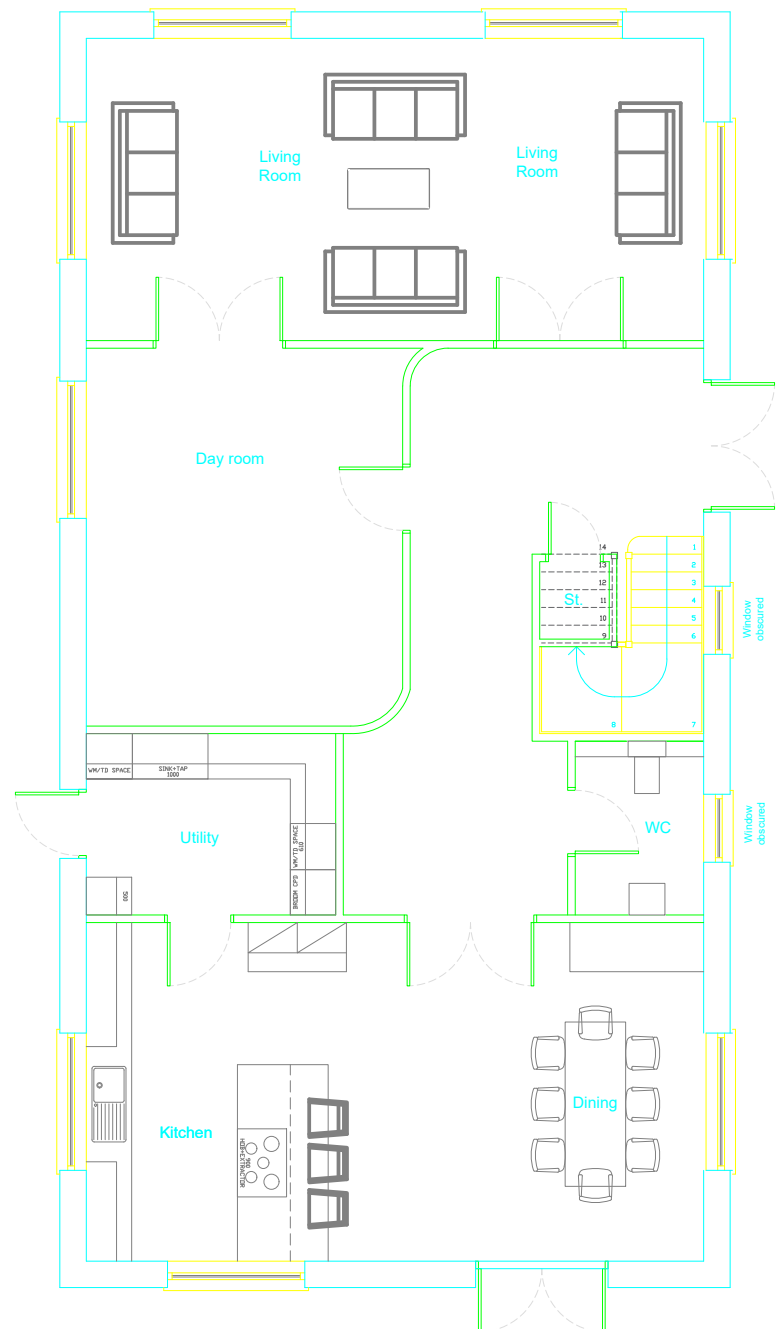

GROUND FLOOR PLAN
Plot 6

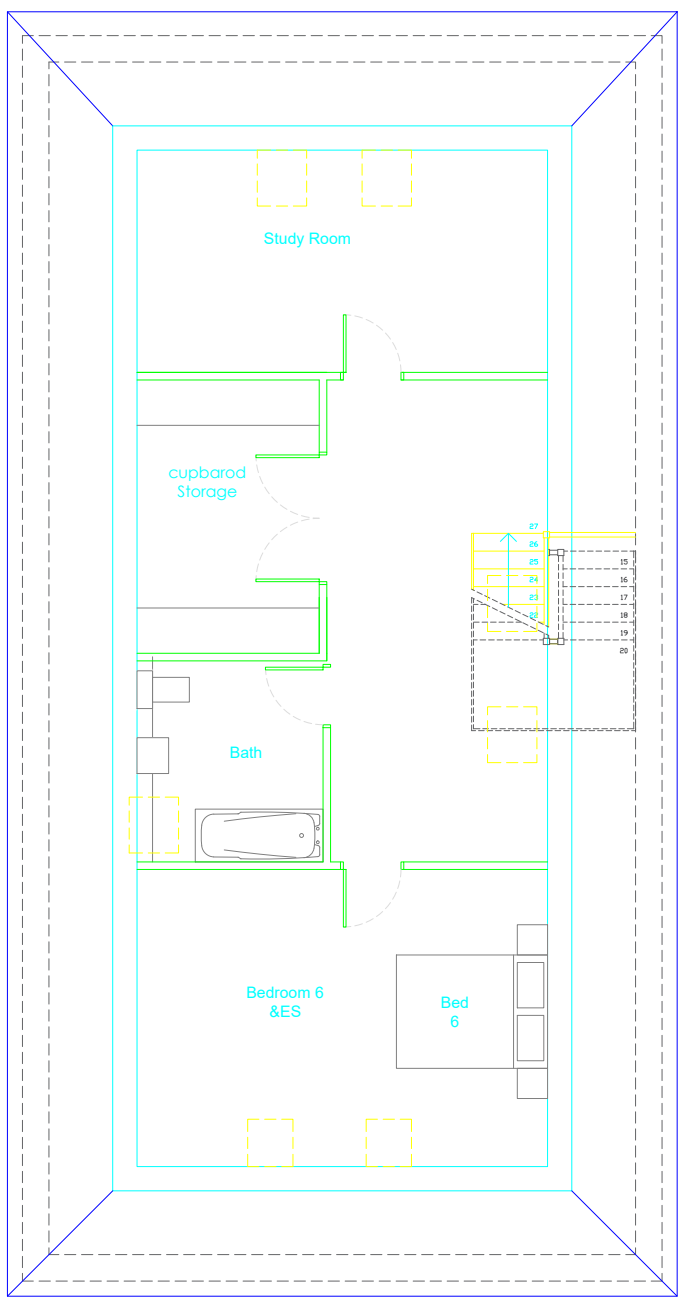


SECOND FLOOR PLAN
Plot 6

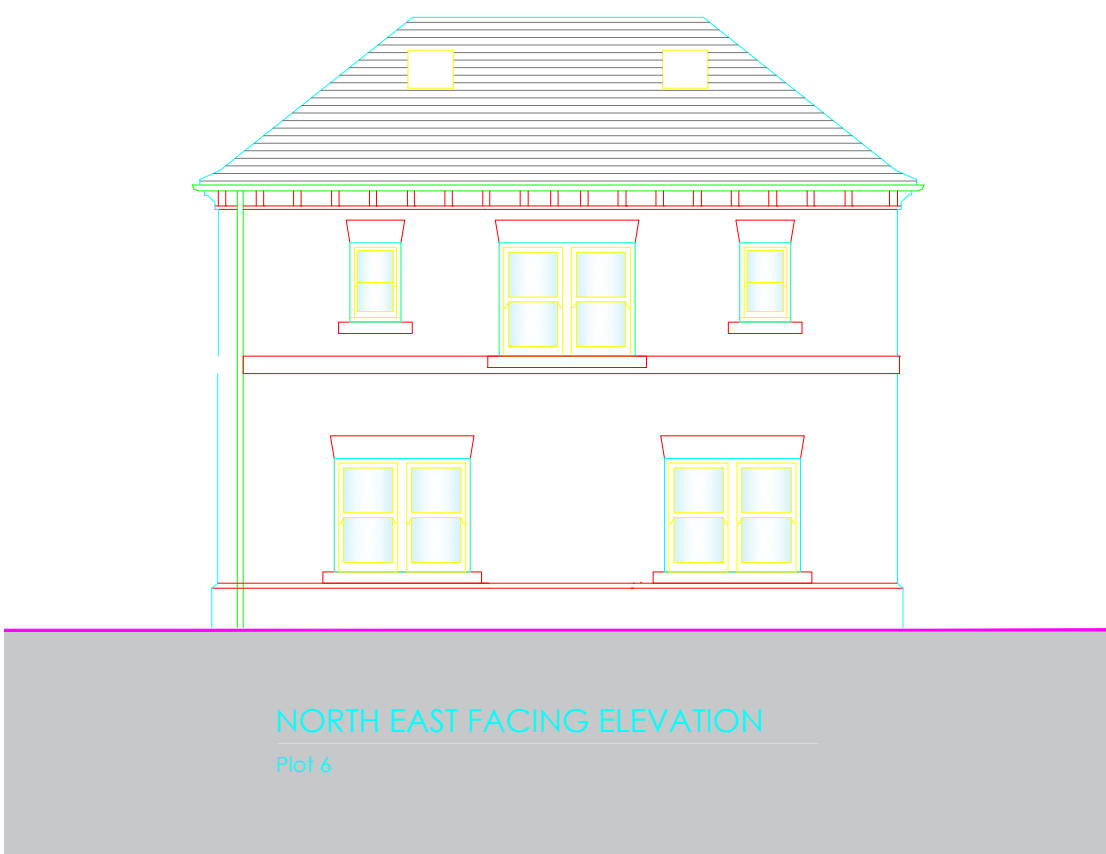


NORTH EAST FACING ELEVATION
Plot 6



SOUTH EAST FACING ELEVATION
Plot 6

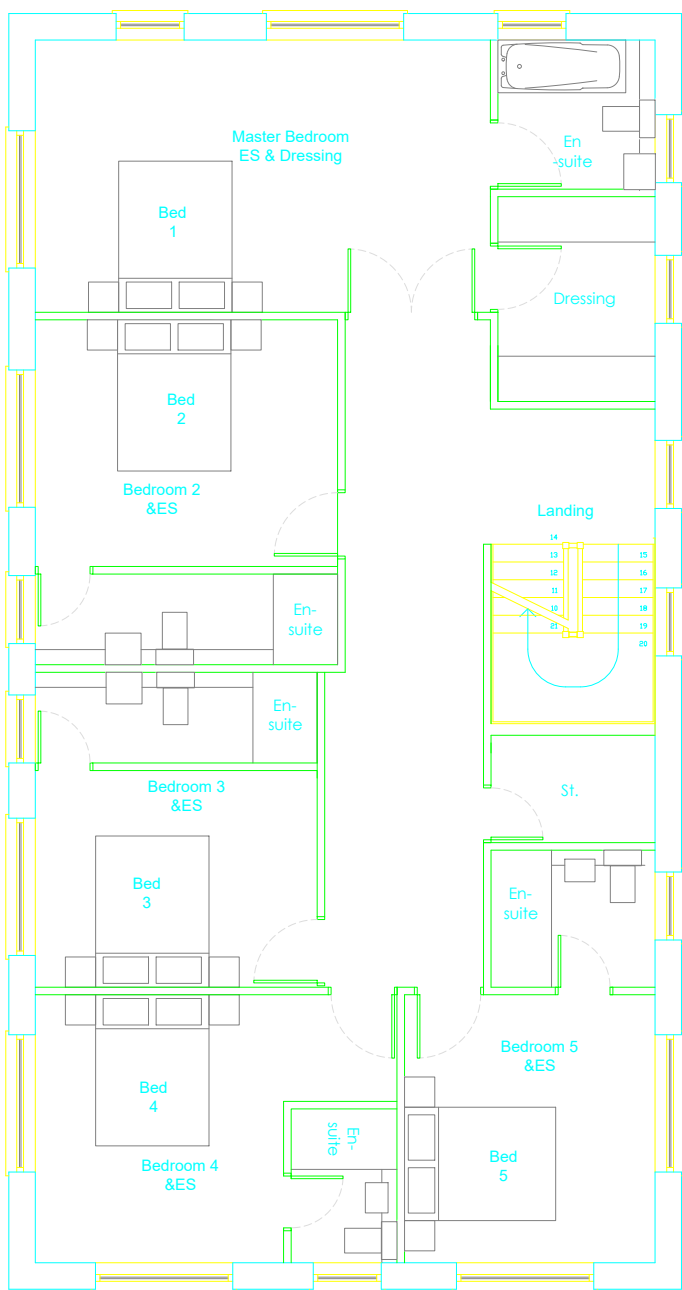

FIRST FLOOR PLAN
Plot 6

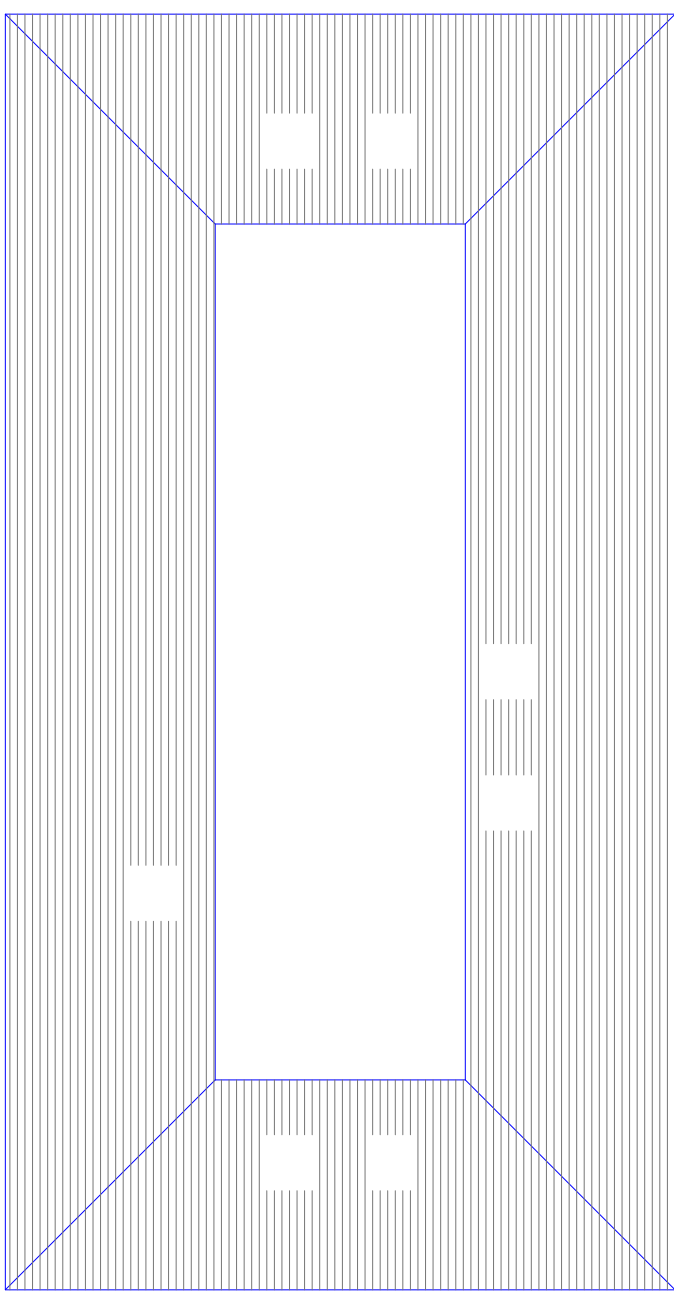

ROOF PLAN
Plot 6



SOUTH WEST FACING ELEVATION
Plot 6



NORTH WEST FACING ELEVATION
Plot 6

PLOT 6

ACCOMMODATION

GROUND FLOOR

ACCOM	AREA
Day room	22.7sqm
Kitchen / dining	31.2sqm
Utility	6.4sqm
Living	30.4sqm
WC	3.1sqm

FIRST FLOOR

Master bedroom	18sqm
-En-suite	4.4sqm
-Dressing	5.5sqm
Bed 2	11.1sqm
-En-suite	3.1sqm
Bed 3	10.6sqm
-En-suite	3.5sqm
Bed 4	12.2sqm
-En-suite	2.9sqm
Bed 5	12.6sqm
-En-suite	2.9sqm
Bathroom	5.6sqm

SECOND FLOOR

Bed 6	18.7sqm
Study	13.5sqm
Bathroom	5.1sqm

GROSS INTERNAL AREA = 304.3sqm

PROJECT:
FORMER LANES END

PLOT 6
FLOOR PLANS AND
ELEVATIONS

DATE:

AUGUST 2020

SCALE @ A1:

1:100

REV:

B

DWG.
NO

19-001
PL08