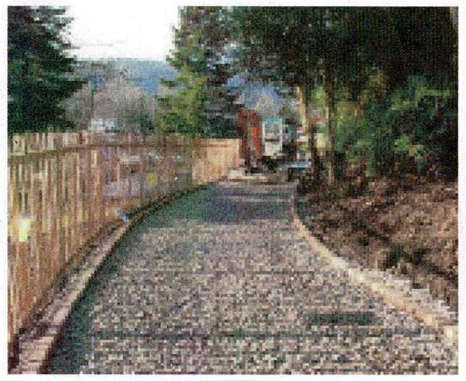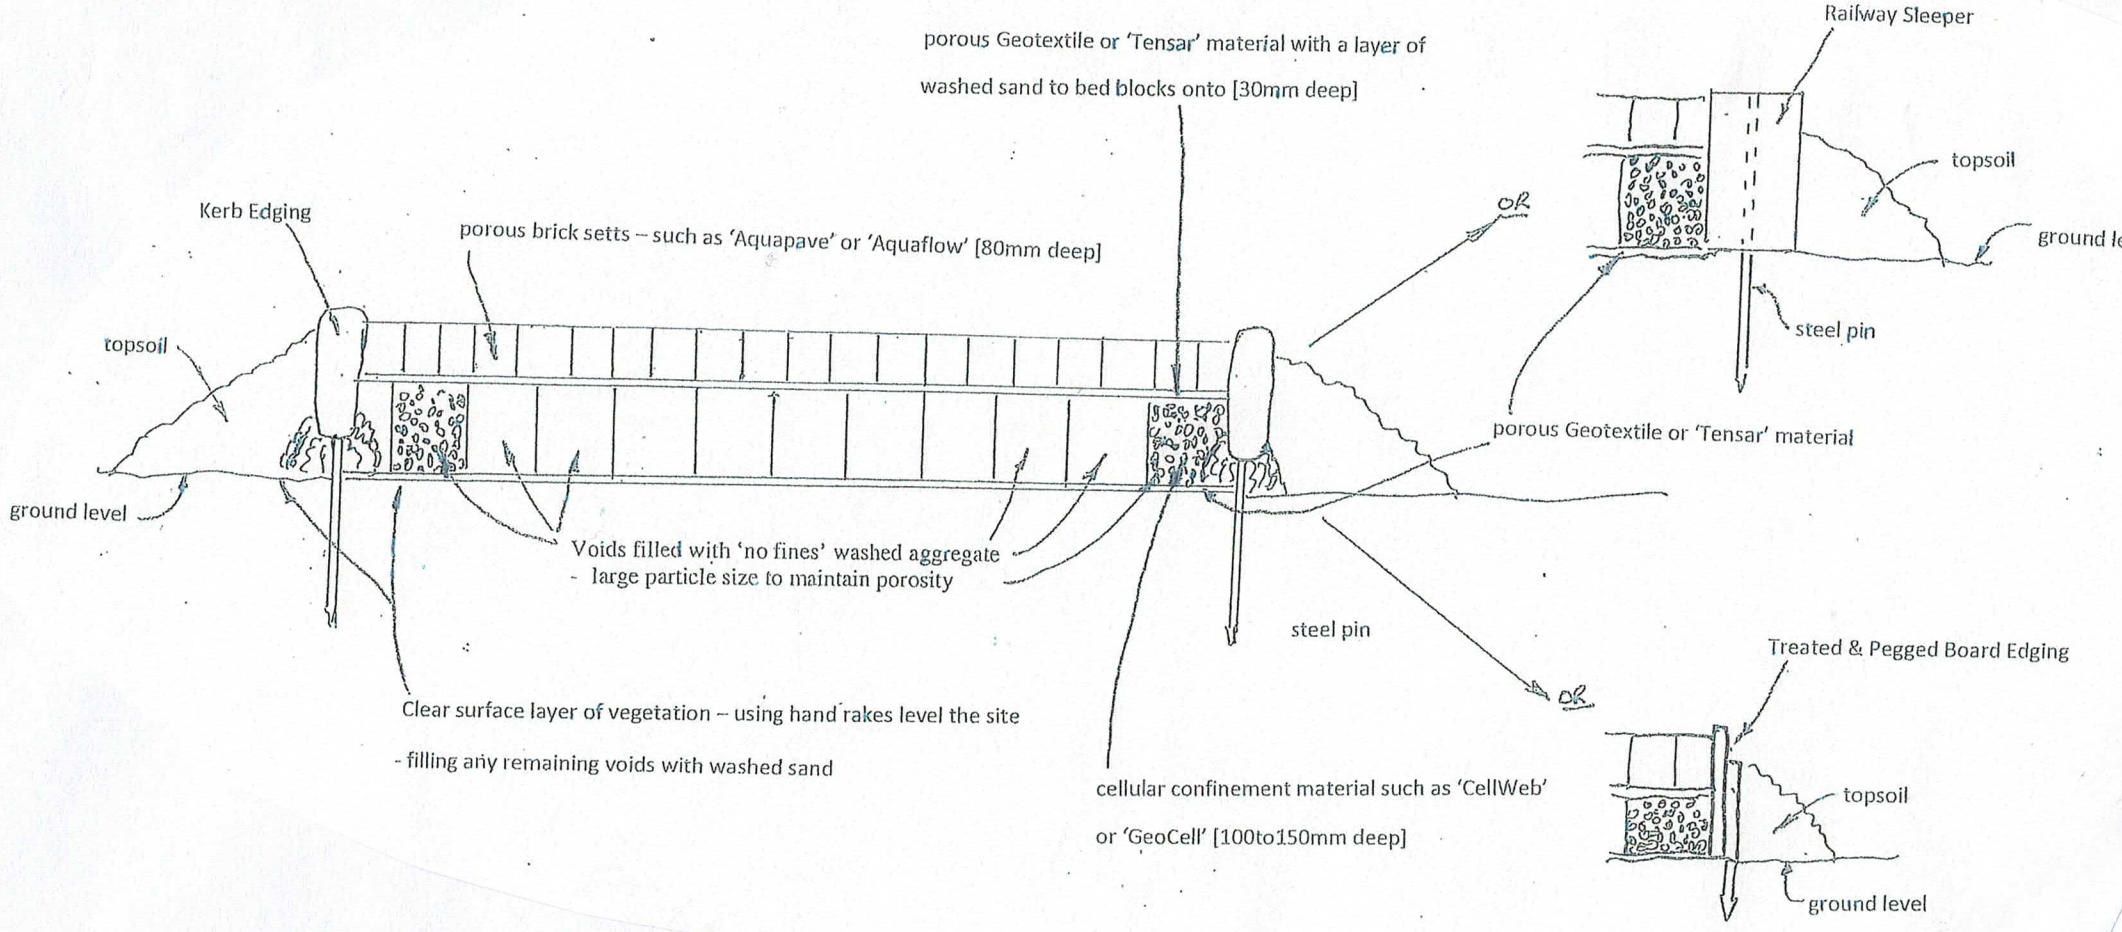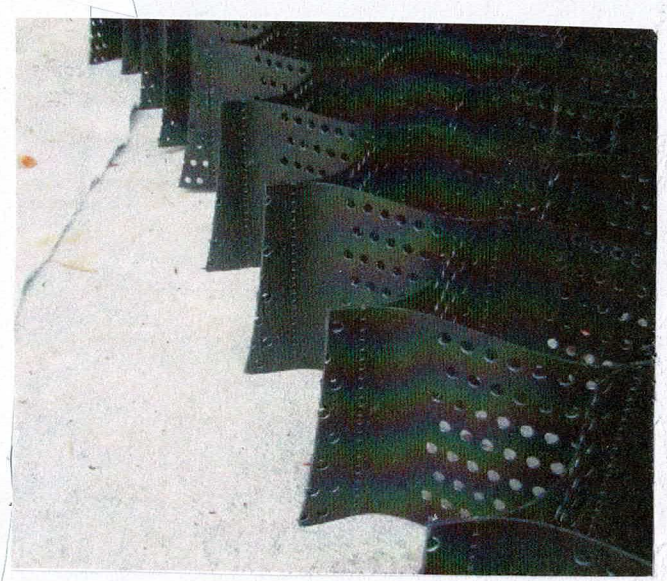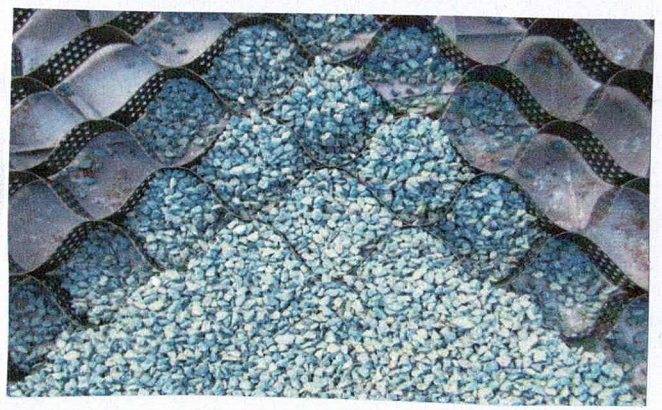ARUN DISTRICT COUNCIL WA/50/22/PL