


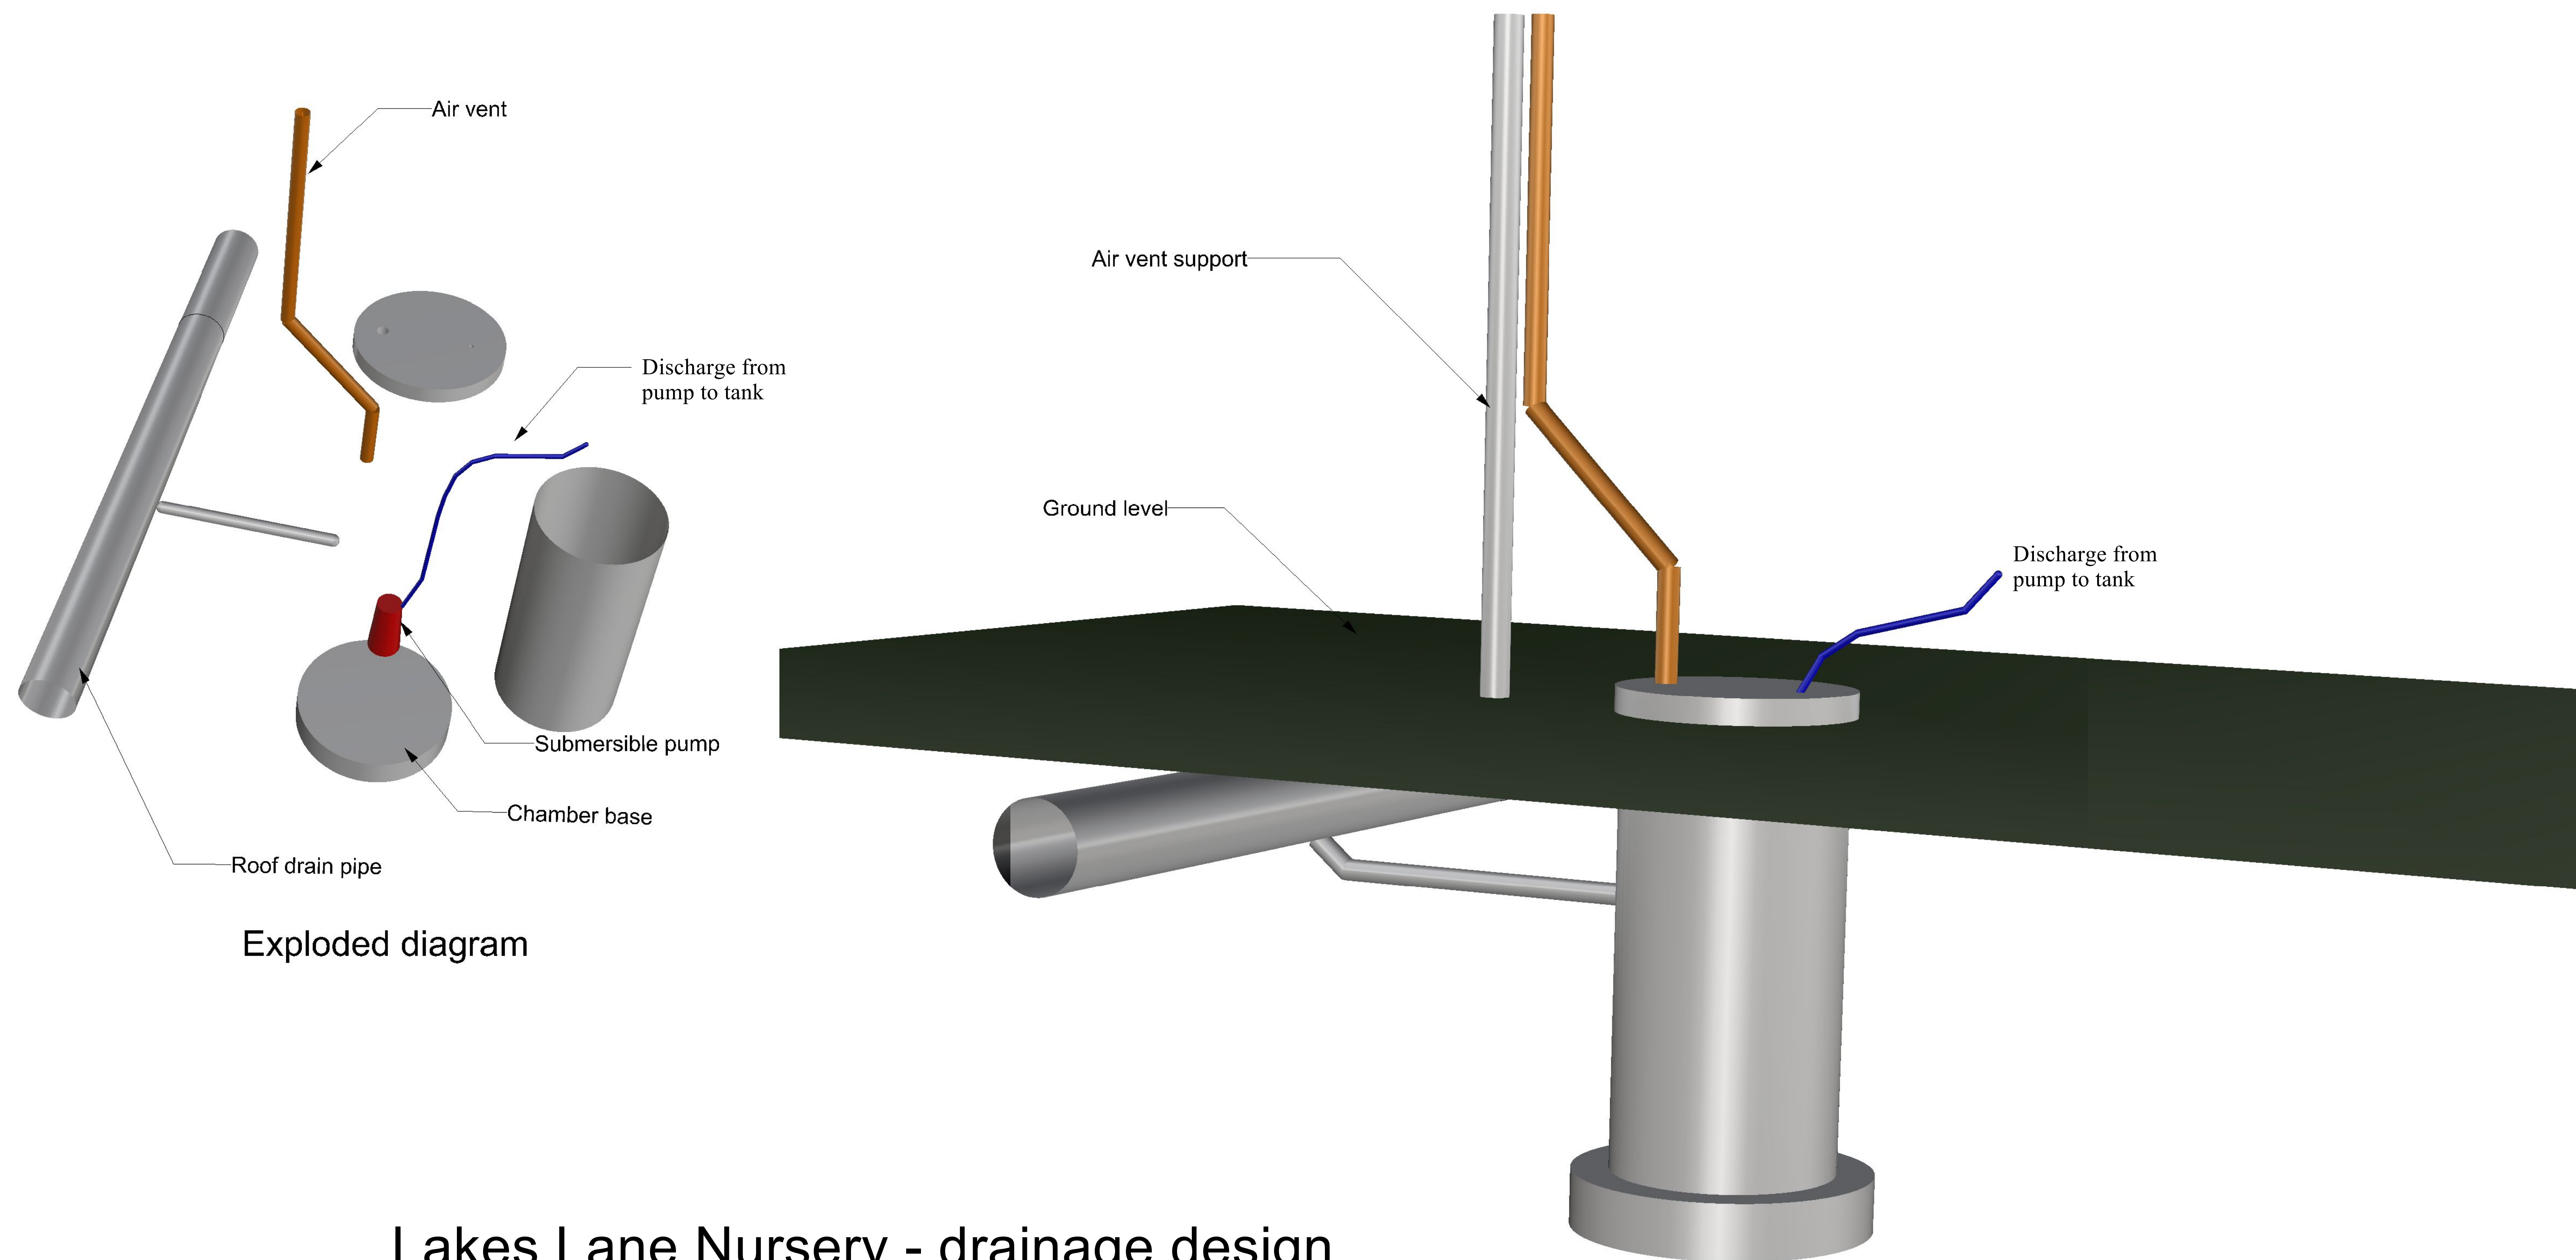

Lakes Lane Nursery - drainage design. Flooded drain pump down chamber

Min 600 dia chamber / rings on concrete base. Sealed type manhole cover with 2 cut outs for vent pipe and discharge pipe, to be sealed with non-setting compound.

Air vent to tank top + 1m.

Sump pump on auto float switch.

Side entries from main roof water drainage (1 shown).