


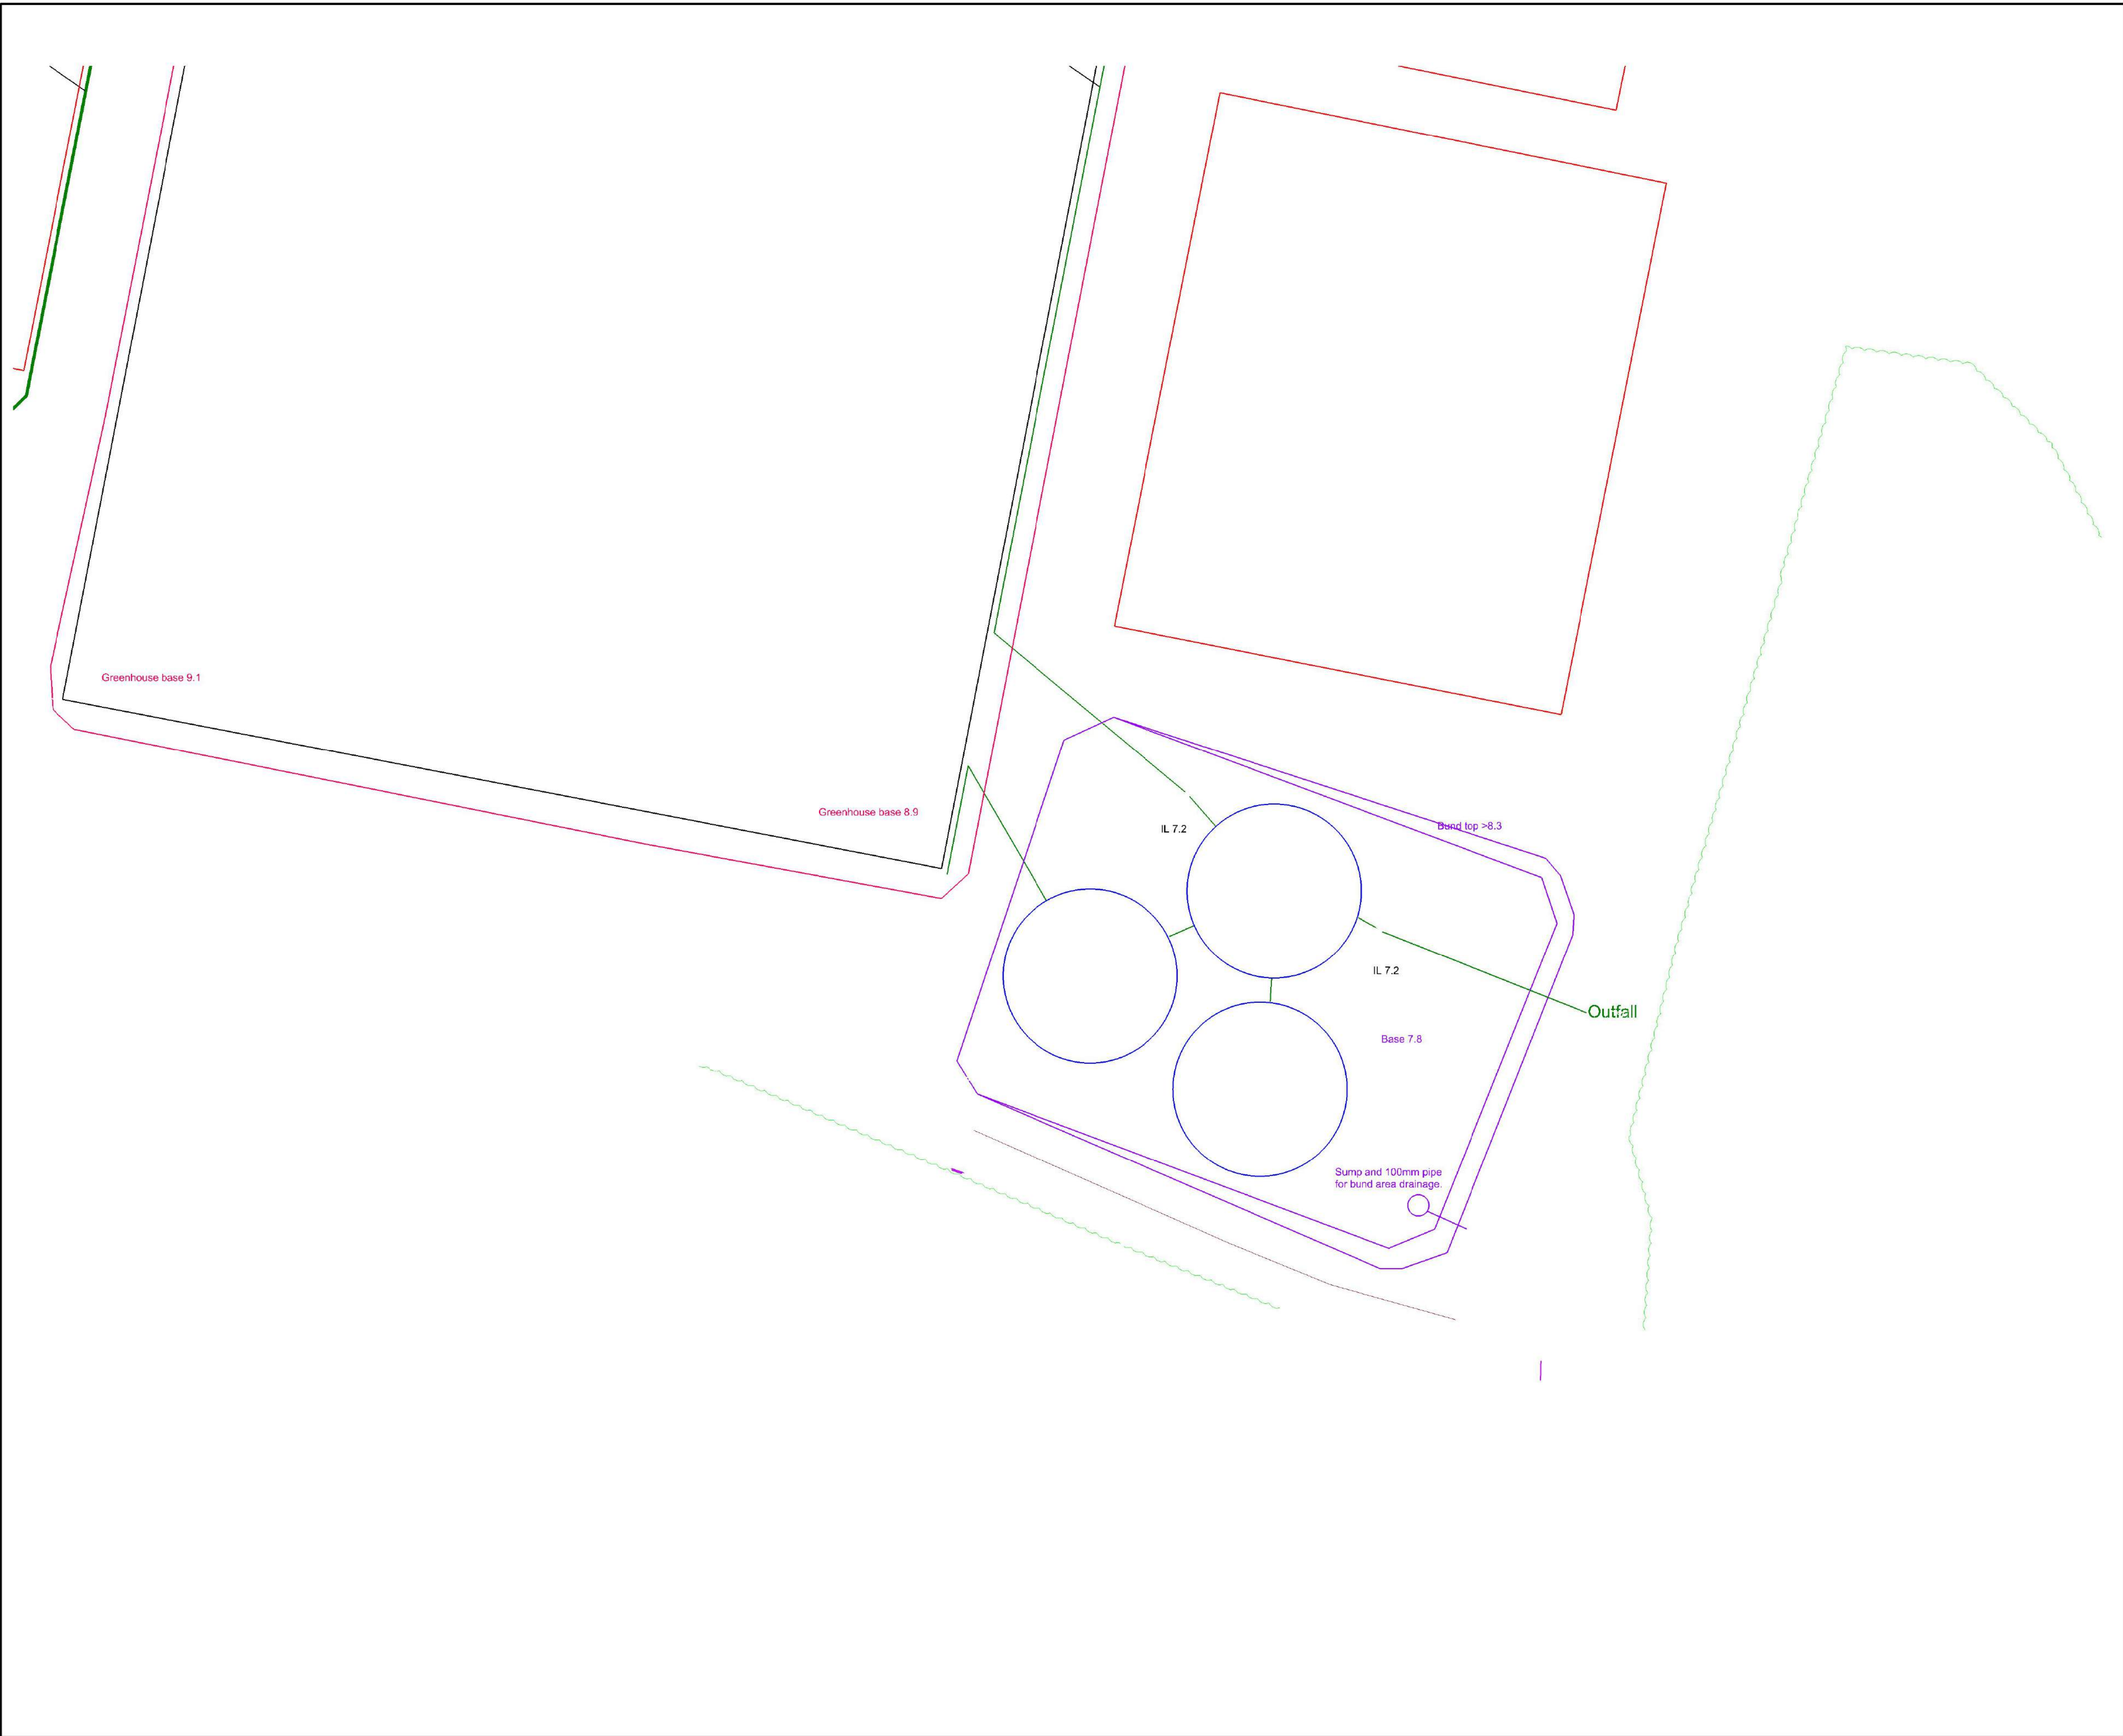

Outfalls - see separate drawings for detail.

4 off greenhouse drains identified and shown on drawing "Pipes and inverts"

Flerurie Nursery
Lakes Lane
Barnham

Drainage
SE Glass exceedance
Bund area and level

Date: 23.11.23
Scale 1:250 (A1)
Drawn AM

Revisions

Hennock International Ltd

Church Road
Hennock
Newton Abbot
Devon TQ13 9QE