


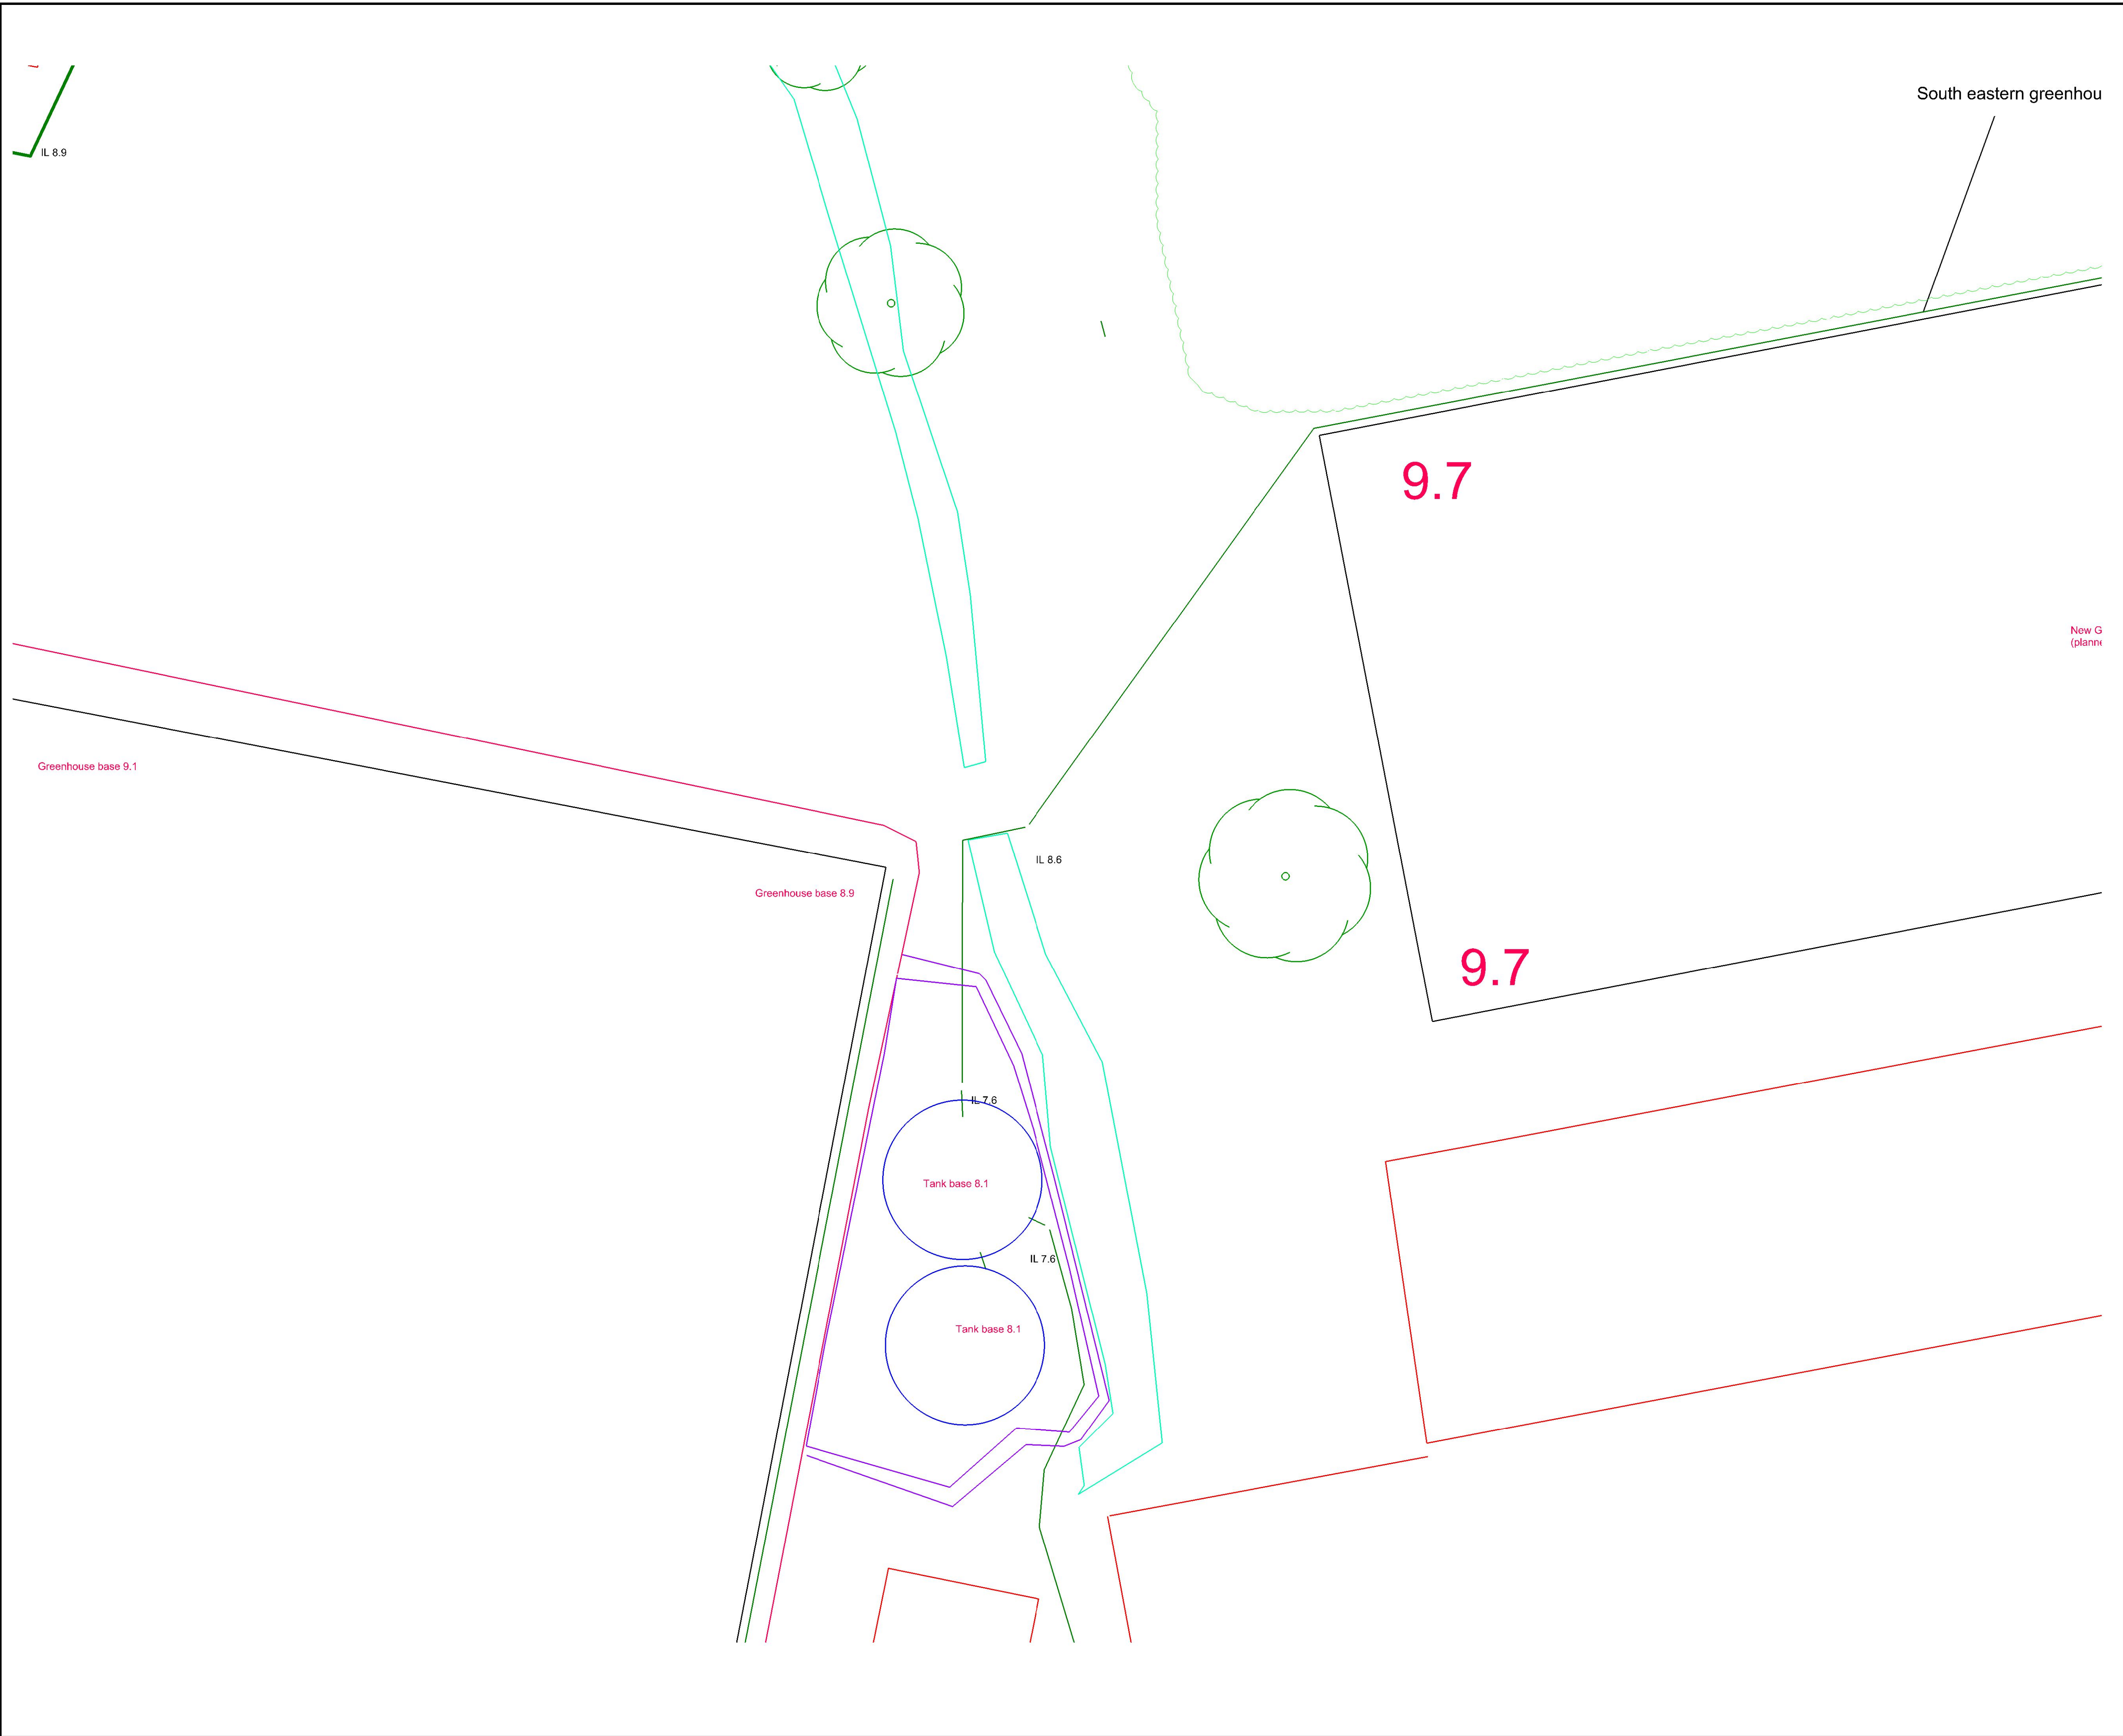

Outfalls - see separate drawings for detail. 4 off greenhouse drains identified and shown on drawing "Pipes and inverts"	
Fleurie Nursery Lake Lane Barnham	
East Glass exceedance Bund area and level	
Date: 5.1.25 Scale 1:250 (A1) Drawn AM	
Revisions	
Hennock International Ltd Church Road Hennock Newton Abbot Devon TQ13 9QE	