


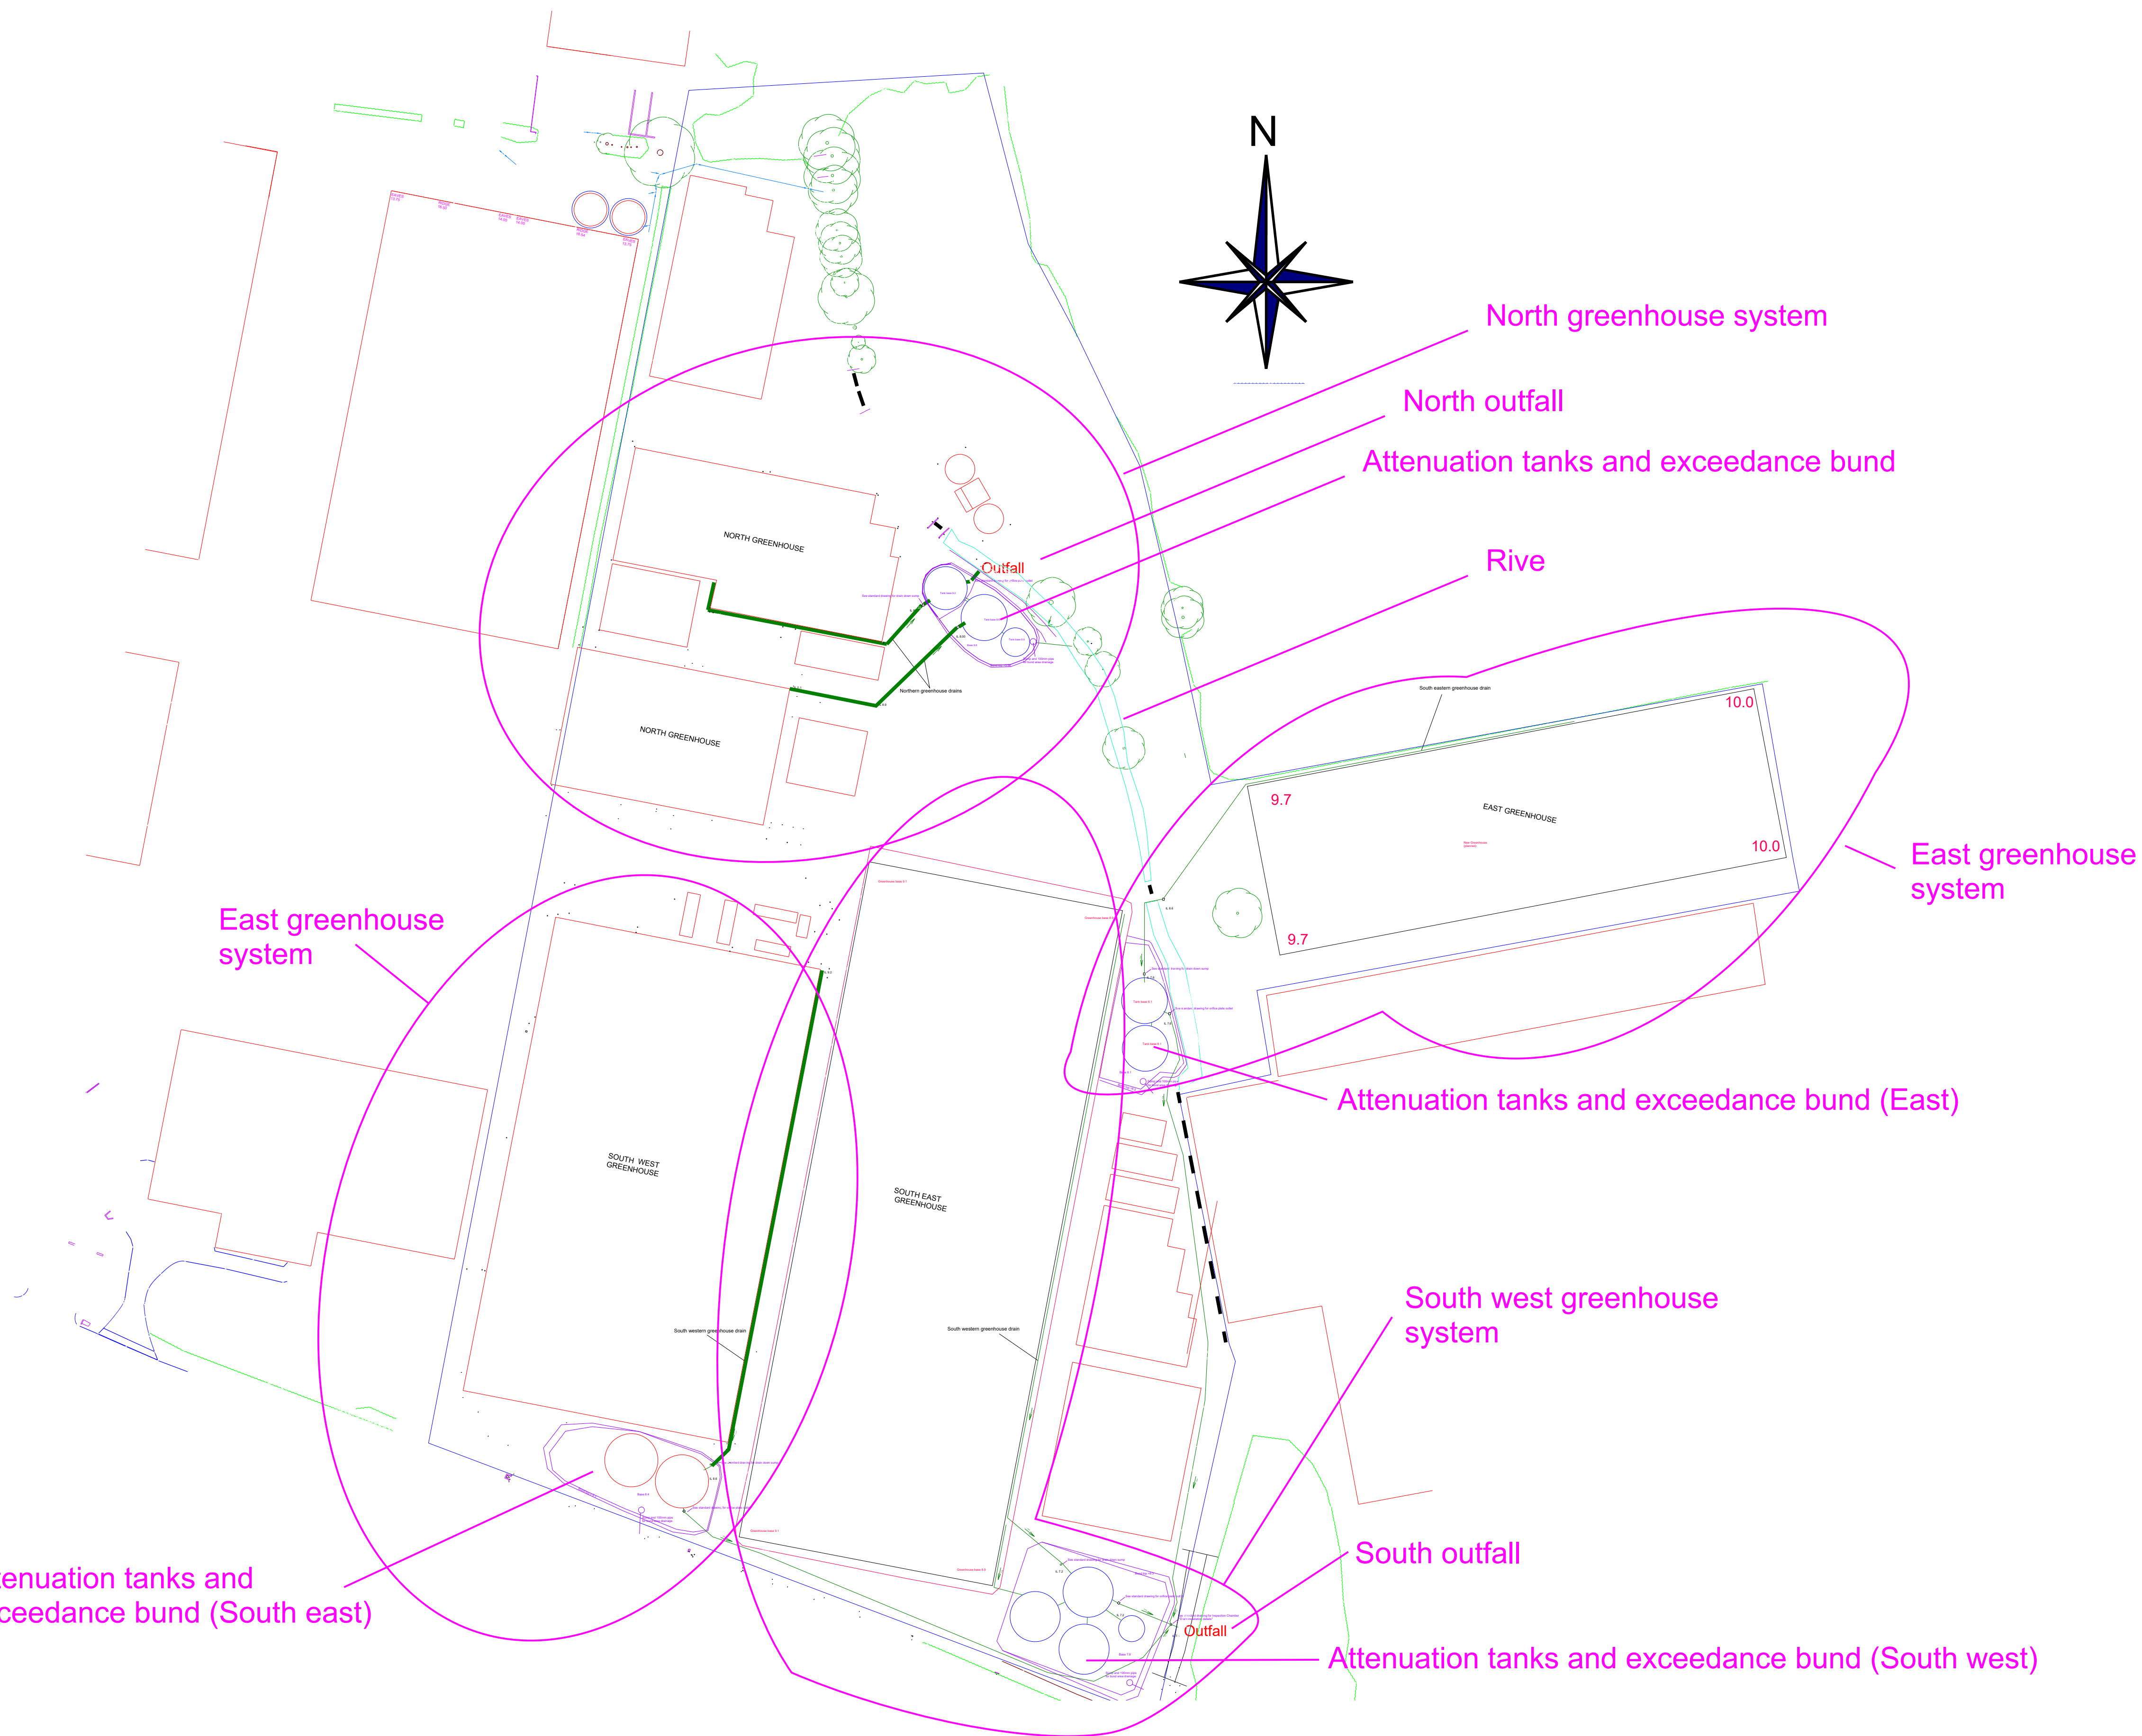

Overall site layout
There are 4 greenhouse groups, separate in drainage terms. North, east, south east, south west.

Each group has roof drainage from the greenhouses go into the drainage system and hence to the attenuation tanks (gravity fill). The water is released slowly via orifice plates, with the north greenhouses having their own discharge (north discharge) and the 3 others all going to the south discharge.

The site boundary is shown blue.

Fleurie Nursery
Lake Lane
Barnham

Drainage
Overall site layout

Date: 15.10.25
Scale 1:1000 (A1)
Drawn AM

Revisions

Hennock International Ltd

Church Road
Hennock
Newton Abbot
Devon TQ13 9QE