



Headwalls

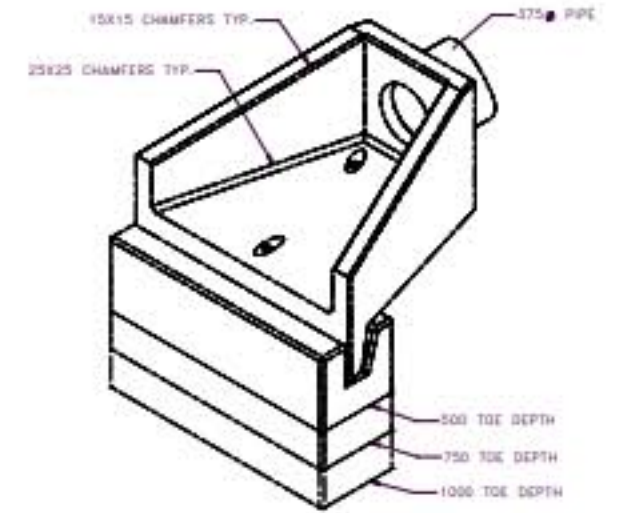

Spillway Headwall S40

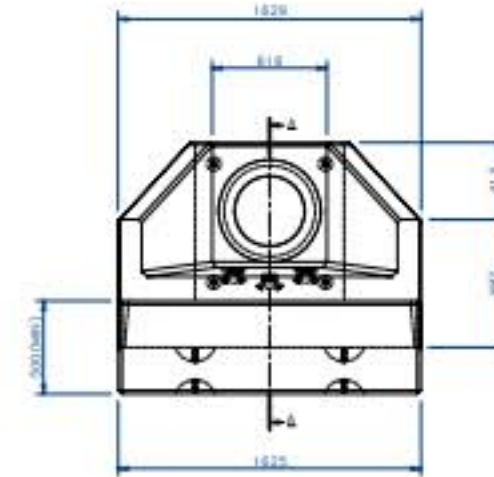

Spillway Headwall S60

