


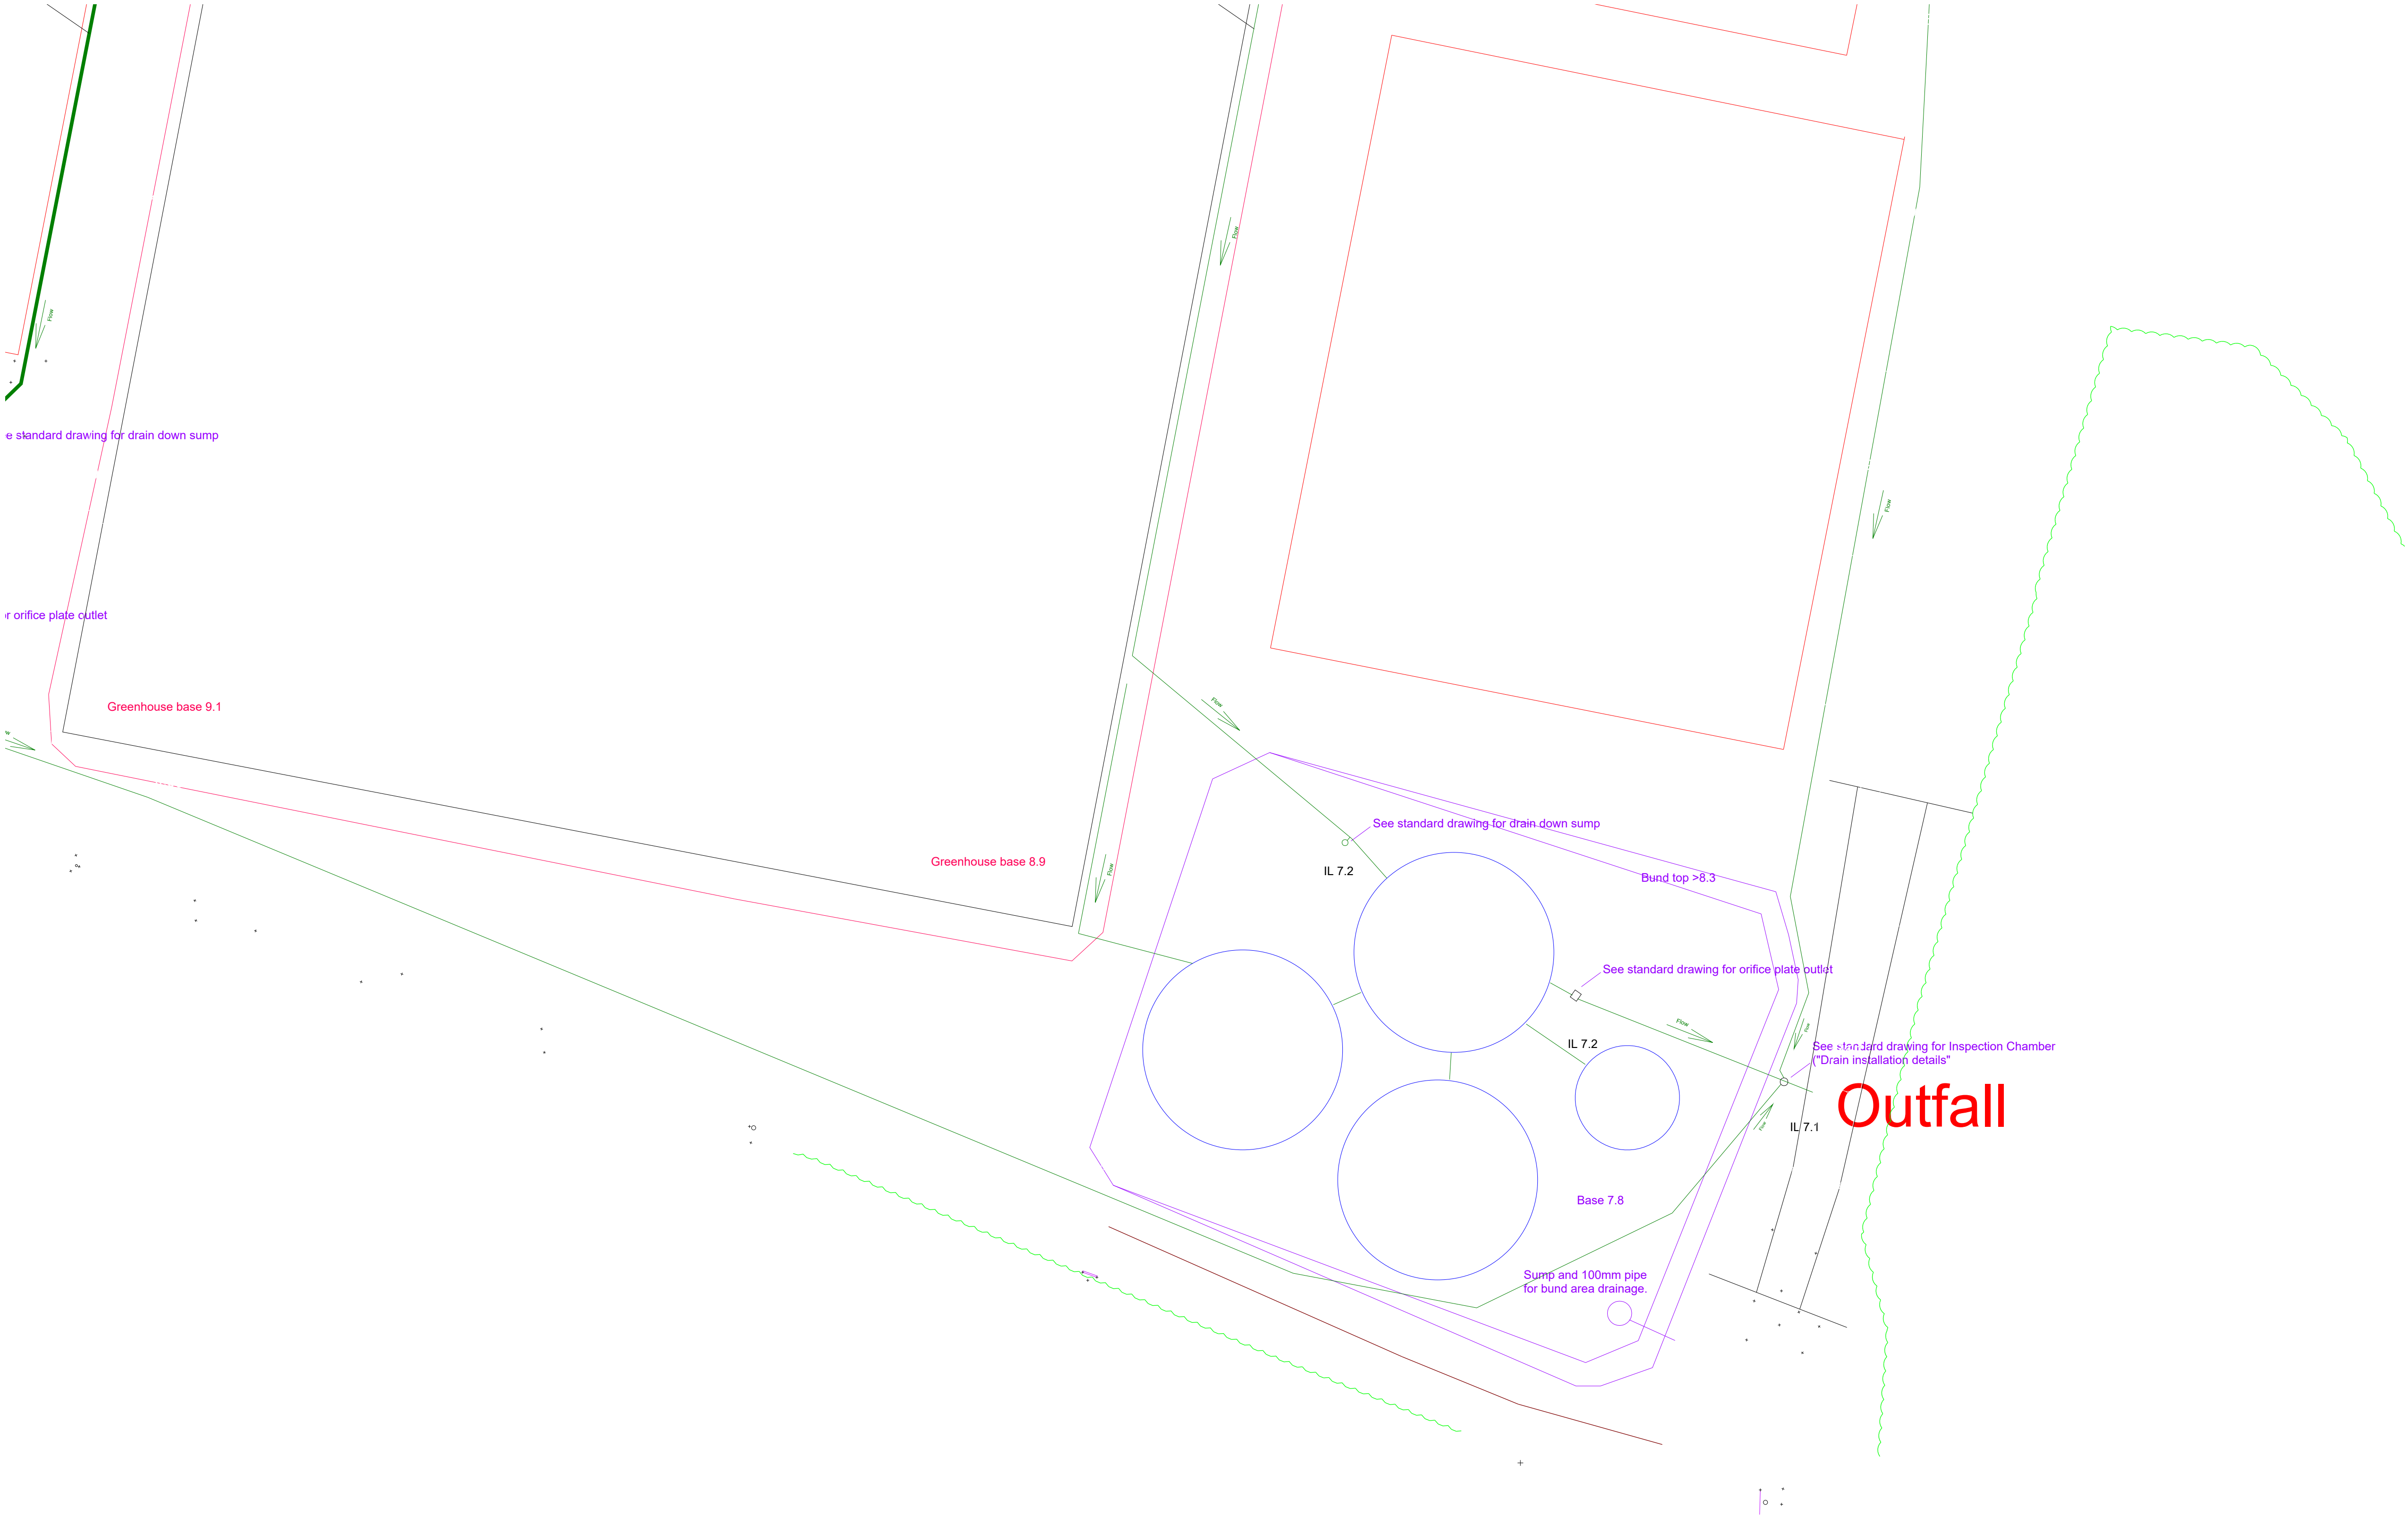

Exceedance bunded area outlined PURPLE.

Attenuation tanks shown blue.

Drain runs shown dark green.

Outfall - see separate drawing ("Outfall south") for detail.

Attenuation capacity:-
3 x 512m3 + 1 x 150m3 = 1686m3

Largest tank = 512m3

Exceedance bund volume = 520m3

Fleurie Nursery
Lake Lane
Barnham

SE exceedance.
Bund area and level

Date: 23.11.23
Scale 1:250 (A1)
Drawn AM
Revisions 1.1.25 Additional small tank
13.10.25 - flow, text, IC

Hennock International Ltd

Church Road
Hennock
Newton Abbot
Devon TQ13 9QE