


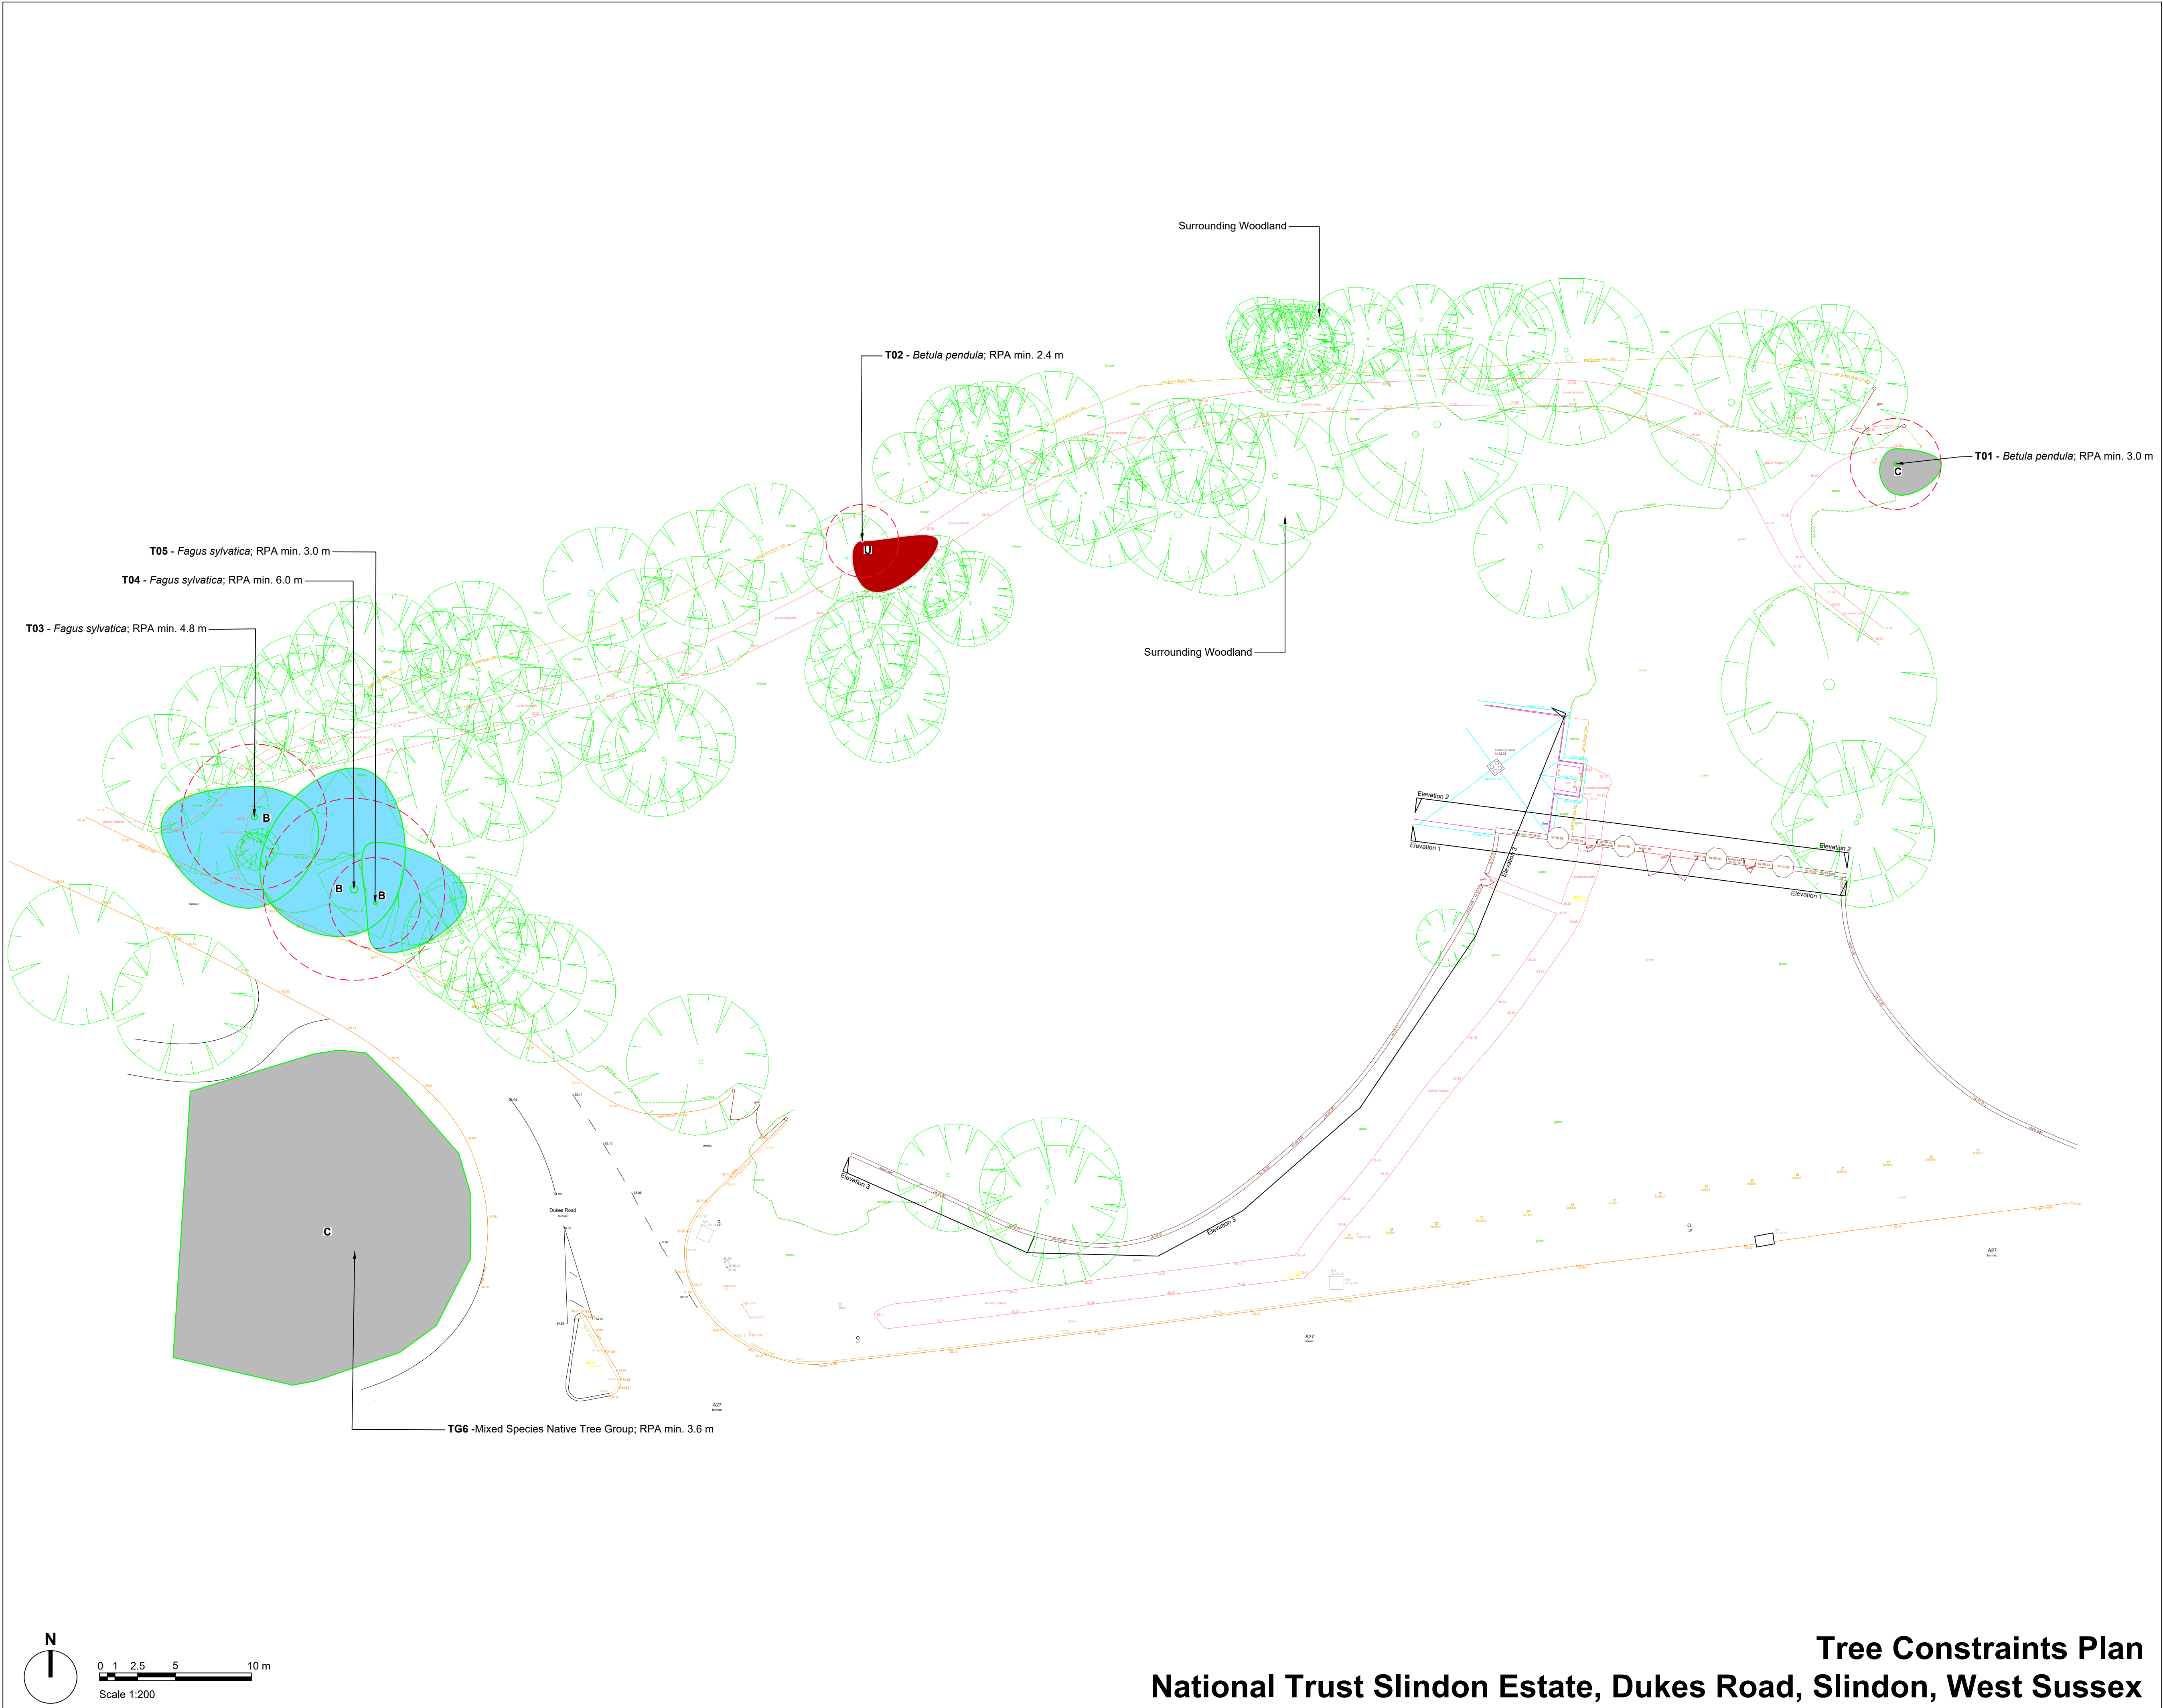

Legend

Tree and Shrub Numbers.

T02

Tree Root Protection Areas
Tree Root Protection Areas calculated and specified in accordance with BS 5837:2012 - 'Trees in Relation to Design, Demolition and Construction - Recommendations'.

Category B Trees
Trees of Moderate Quality and Value.

Category C Trees
Trees of Low Quality and Value.

Category U Trees
Trees unsuitable for retention.

Notes:
1. Drawing to be read in colour.
2. For details of existing trees and vegetation refer to:
LLD2493-ARB-SCH-001 - Existing Tree Schedule;

PLANNING ISSUE

Rev	Description	Date	Initials
01	Planning Issue	27.04.22	GS
00	Draft Issue	01.12.21	WM

LIZARD
Landscape Design and Ecology

The Old Bank, 34 South Street, Tarring, Worthing, West Sussex, BN14 7LH
T. 01903 216033 E. lizardlandscape@btconnect.com W. lizardlandscapeecology.com

<i>Client</i> Phillips Surveyors			
<i>Project Title and Location</i> National Trust Slindon Estate Dukes Road, Slindon, West Sussex			
<i>Drawing Title</i> Tree Constraints Plan			
<i>Scale</i> 1:200 @A1	<i>Drawn</i> WM	<i>Approved</i> GS	<i>Date</i> 01.12.2021
<i>Drawing No</i> LLD2493-ARB-DWG-001			<i>Revision</i> 01

Tree Constraints Plan
National Trust Slindon Estate, Dukes Road, Slindon, West Sussex