


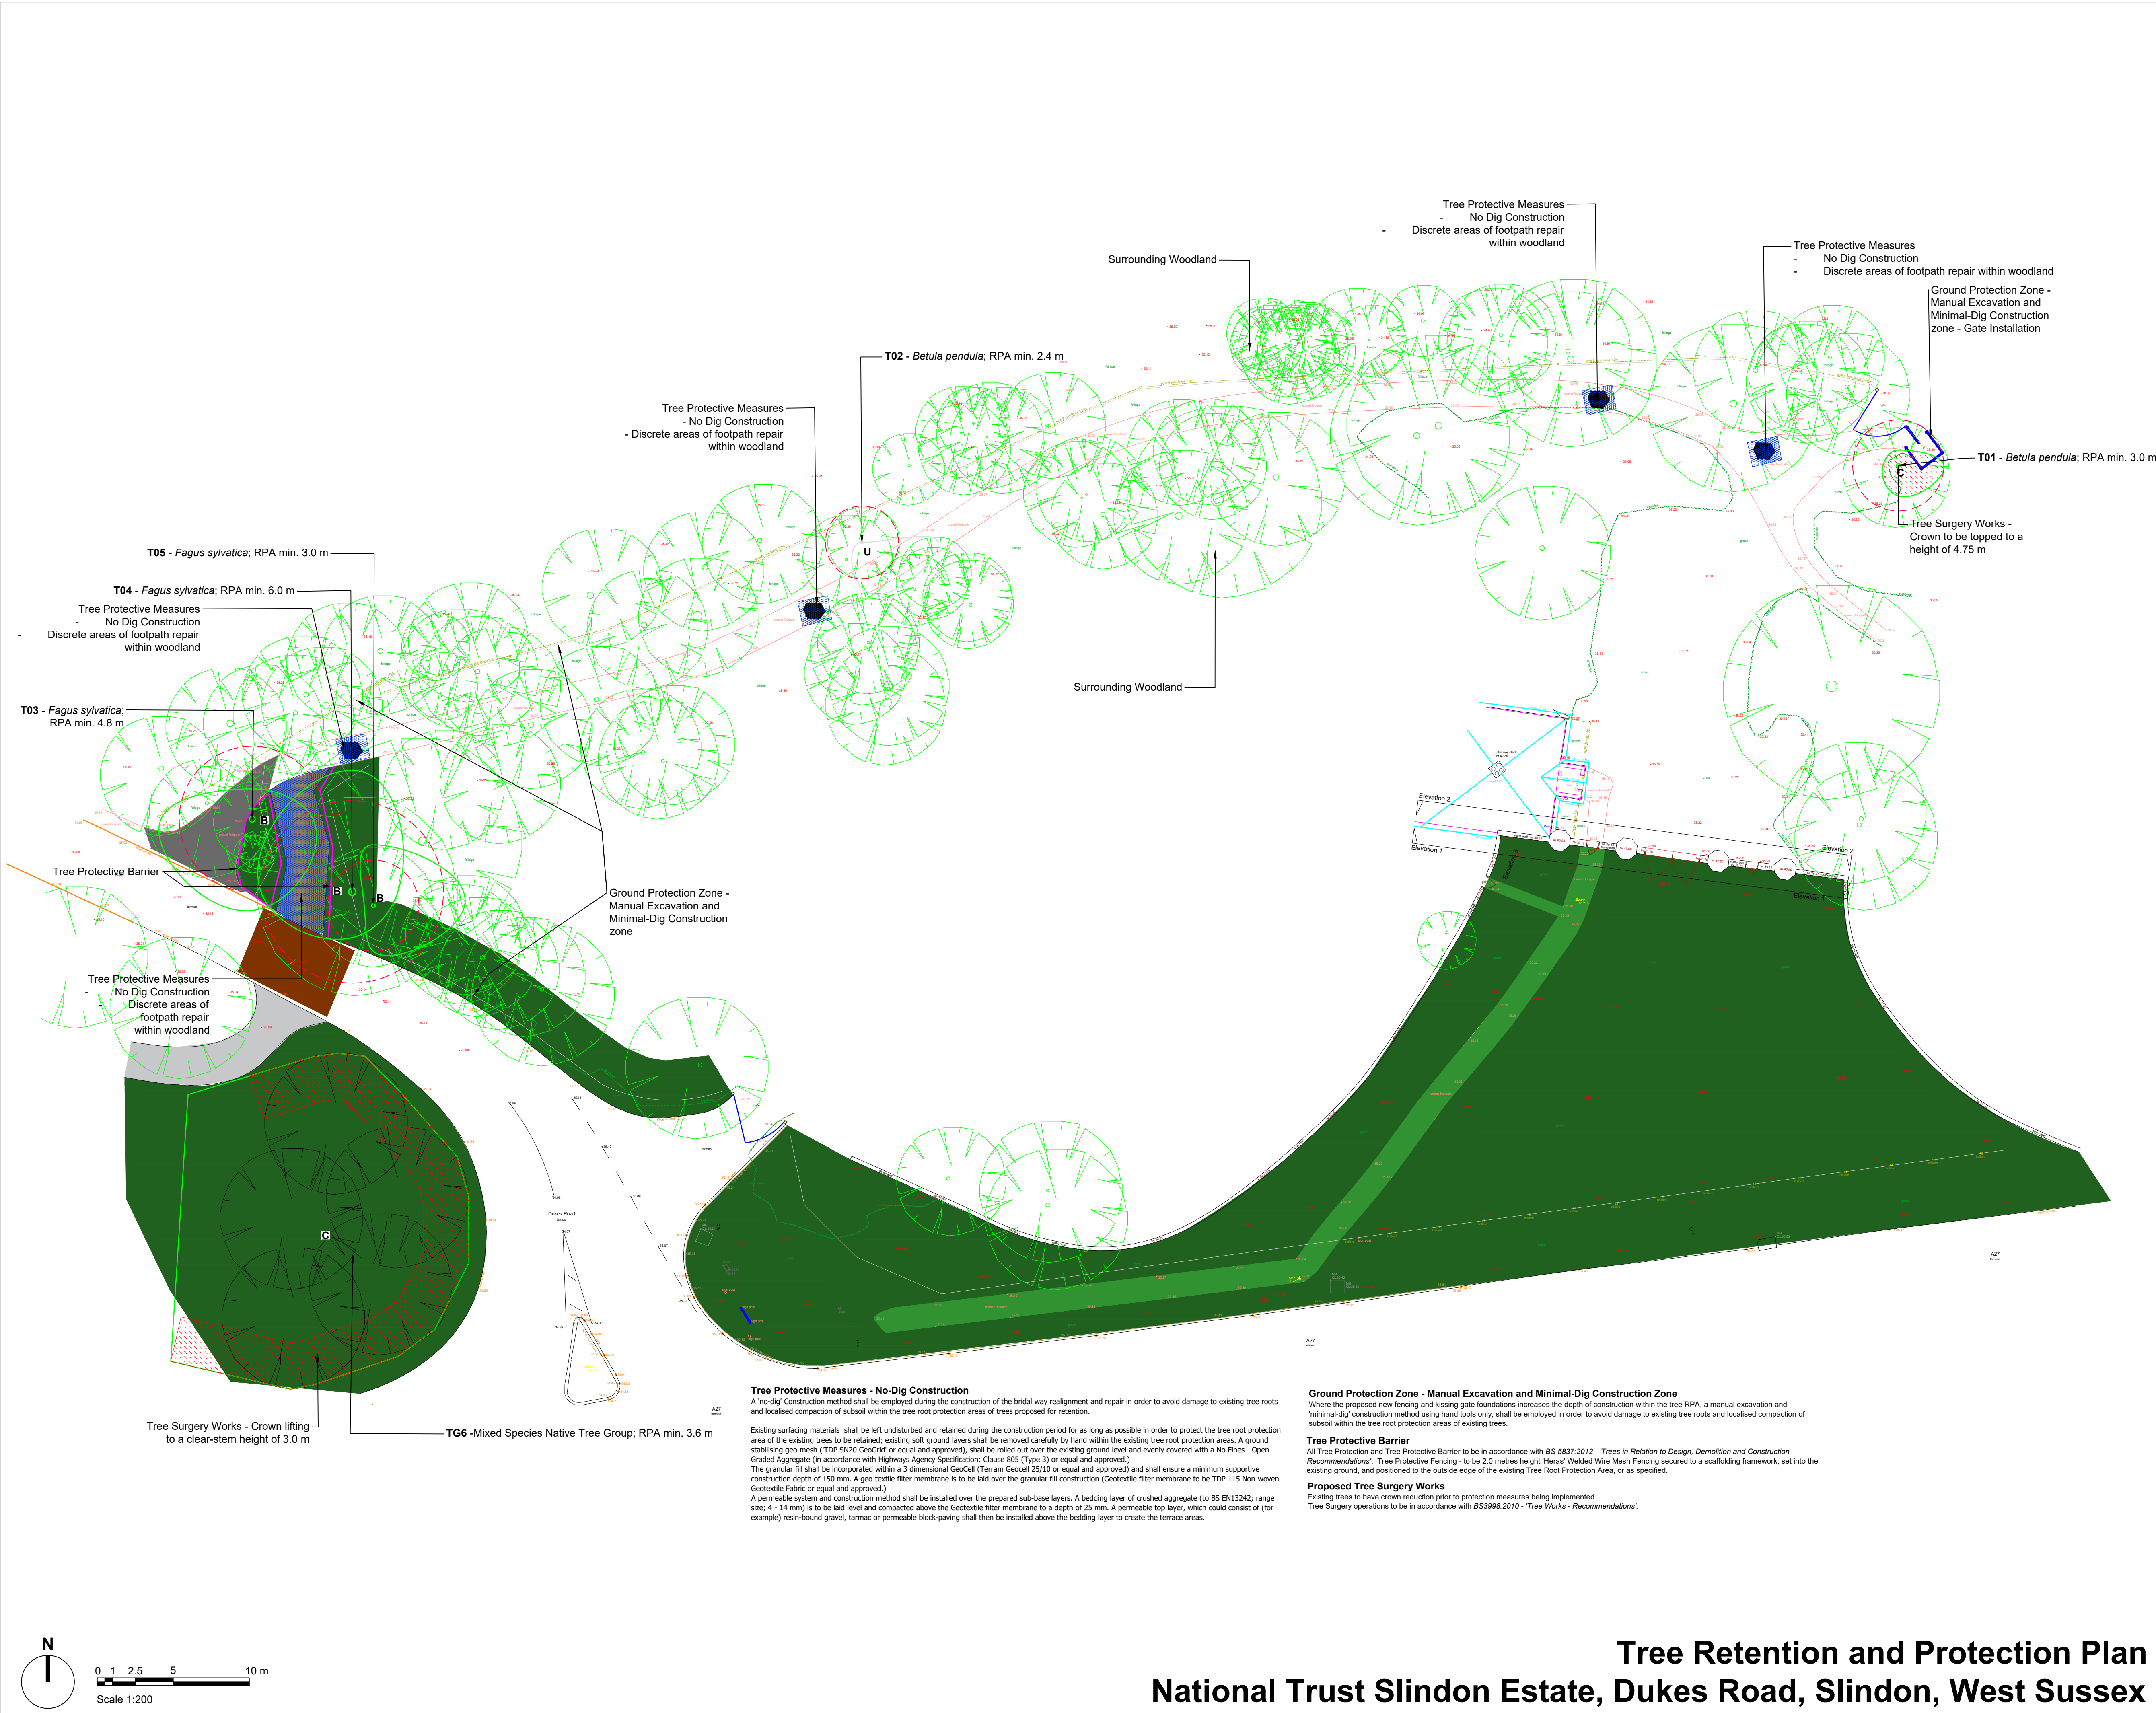


Legend

- T02** Tree and Shrub Numbers.
- Tree Root Protection Areas**
Tree Root Protection Areas calculated and specified in accordance with BS 5837:2012 - 'Trees in Relation to Design, Demolition and Construction - Recommendations'.
- Category B Trees**
Trees of Moderate Quality and Value.
- Category C Trees**
Trees of Low Quality and Value.
- Category U Trees**
Trees unsuitable for retention.
- Proposed Tree Surgery Works**
Existing trees to have crown reduced prior to protection measures being implemented. Tree Surgery operations to be in accordance with BS 3998:2010 - 'Tree Works - Recommendations'.
- Tree Protection Zone - 'No Dig' Construction**
A 'No Dig' Construction shall allow for construction to be implemented without intrusion or change of existing ground levels, in accordance with BS 5837:2012 - 'Trees in Relation to Design, Demolition and Construction'.
- Tree Protection Barrier**
All Tree Protection and Tree Protection Barriers to be in accordance with BS 5837:2012 - 'Trees in Relation to Design, Demolition and Construction - Recommendations'. Tree Protective Barrier to be 2.0 metres height 'Heras' Welded Wire Mesh Fencing secured to a scaffolding framework, set into the existing ground, and positioned to the outside edge of the existing Tree Root Protection Area, or as specified.

- Notes:
- Drawing to be read in colour.
 - For details of existing trees and vegetation refer to: LLD2493-ARB-SCH-001 - Existing Tree Schedule.
 - For assessment of effects of the proposed development on existing trees refer to LLD2493-ARB-REP-001- Arboricultural Impact Assessment and Method Statement.

PLANNING ISSUE

Rev	Description	Date	Initials
00	Planning Issue	27.04.22	WM

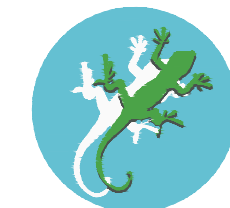 **LIZARD**
Landscape Design and Ecology

The Old Bank, 34 South Street, Tarring, Worthing, West Sussex, BN14 7LH
T. 01903 216033 E. lizardlandscape@btconnect.com W. lizardlandscapeecology.com

Client Phillips Surveyors			
Project Title and Location National Trust Slindon Estate Dukes Road, Slindon, West Sussex			
Drawing Title Tree Retention and Protection Plan			
Scale 1:200 @A1	Drawn WM	Approved GS	Date 27.04.2022
Drawing No LLD2493-ARB-DWG-002			Revision 00

Tree Retention and Protection Plan
National Trust Slindon Estate, Dukes Road, Slindon, West Sussex