

Sheet 1

Sheet 2

KEYPLAN


DO NOT SCALE OFF THIS DRAWING

NOTES

1. The contractor is responsible for verifying all site & setting out dimensions before commencing work.
2. This drawing is to be read in conjunction with all relevant Architectural and M&E drawings.
3. All dimensions in meters unless stated otherwise.

Legend

- Site Boundary
- Exceedance flow
- Exceedance storage area
- Proposed Major Contour
- Proposed Minor Contour

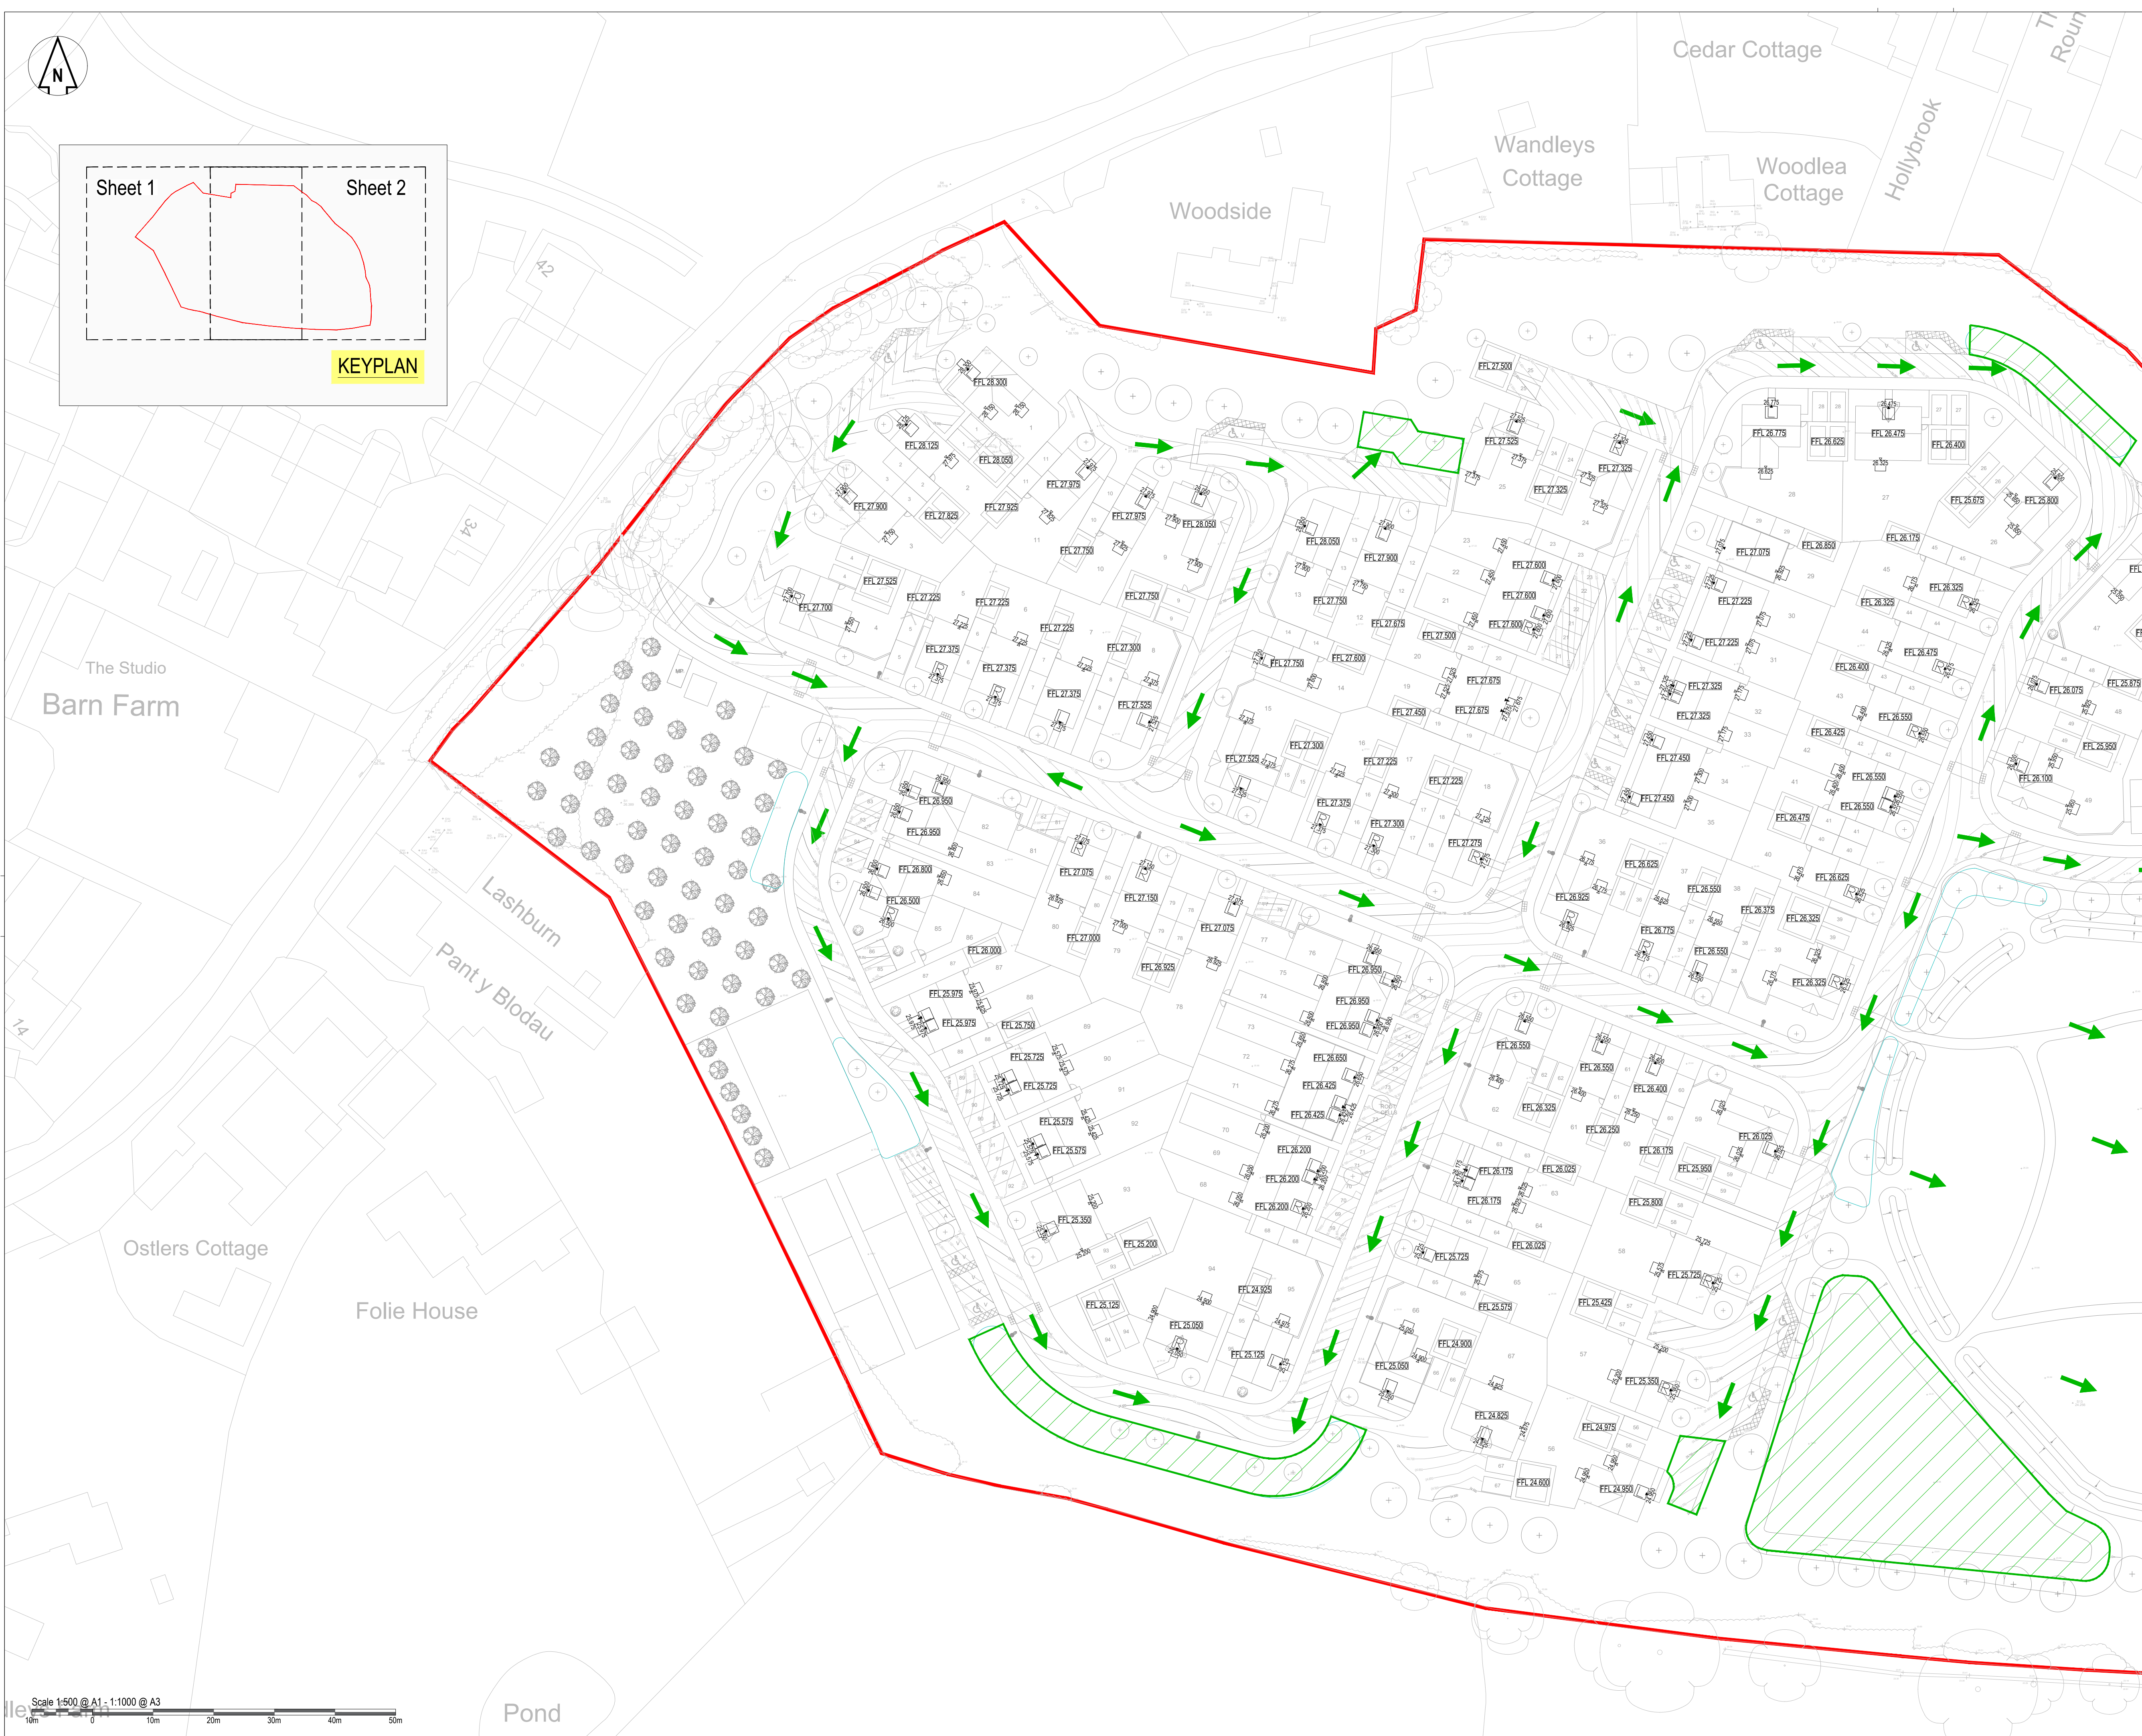

Revision History					
Rev	Comment	By	Chkd	Appr	Date
A01	ISSUED FOR APPROVAL	MH	SB	SB	01/06/2026
Current Revision					
A02	MINOR UPDATES TO BACKGROUND INFORMATION	AA	MH	SB	15/06/2026

FOR APPROVAL

THAKEHAM HOMES

robert west
proesgroup
1 Paris Garden
London
SE1 1ND
t: 0203 773 7880
www.robertwest.co.uk

Project
WANDLEYS LANE
FONTWELL

Drawing Title
EXCEEDANCE FLOW ROUTES
SHEET 1 OF 2

RWCL Internal Register reference: 5988-005 Scales @ A1

5988-005-0520-A02

Scale 1:500 @ A1 - 1:1000 @ A3
10m 0 10m 20m 30m 40m 50m