


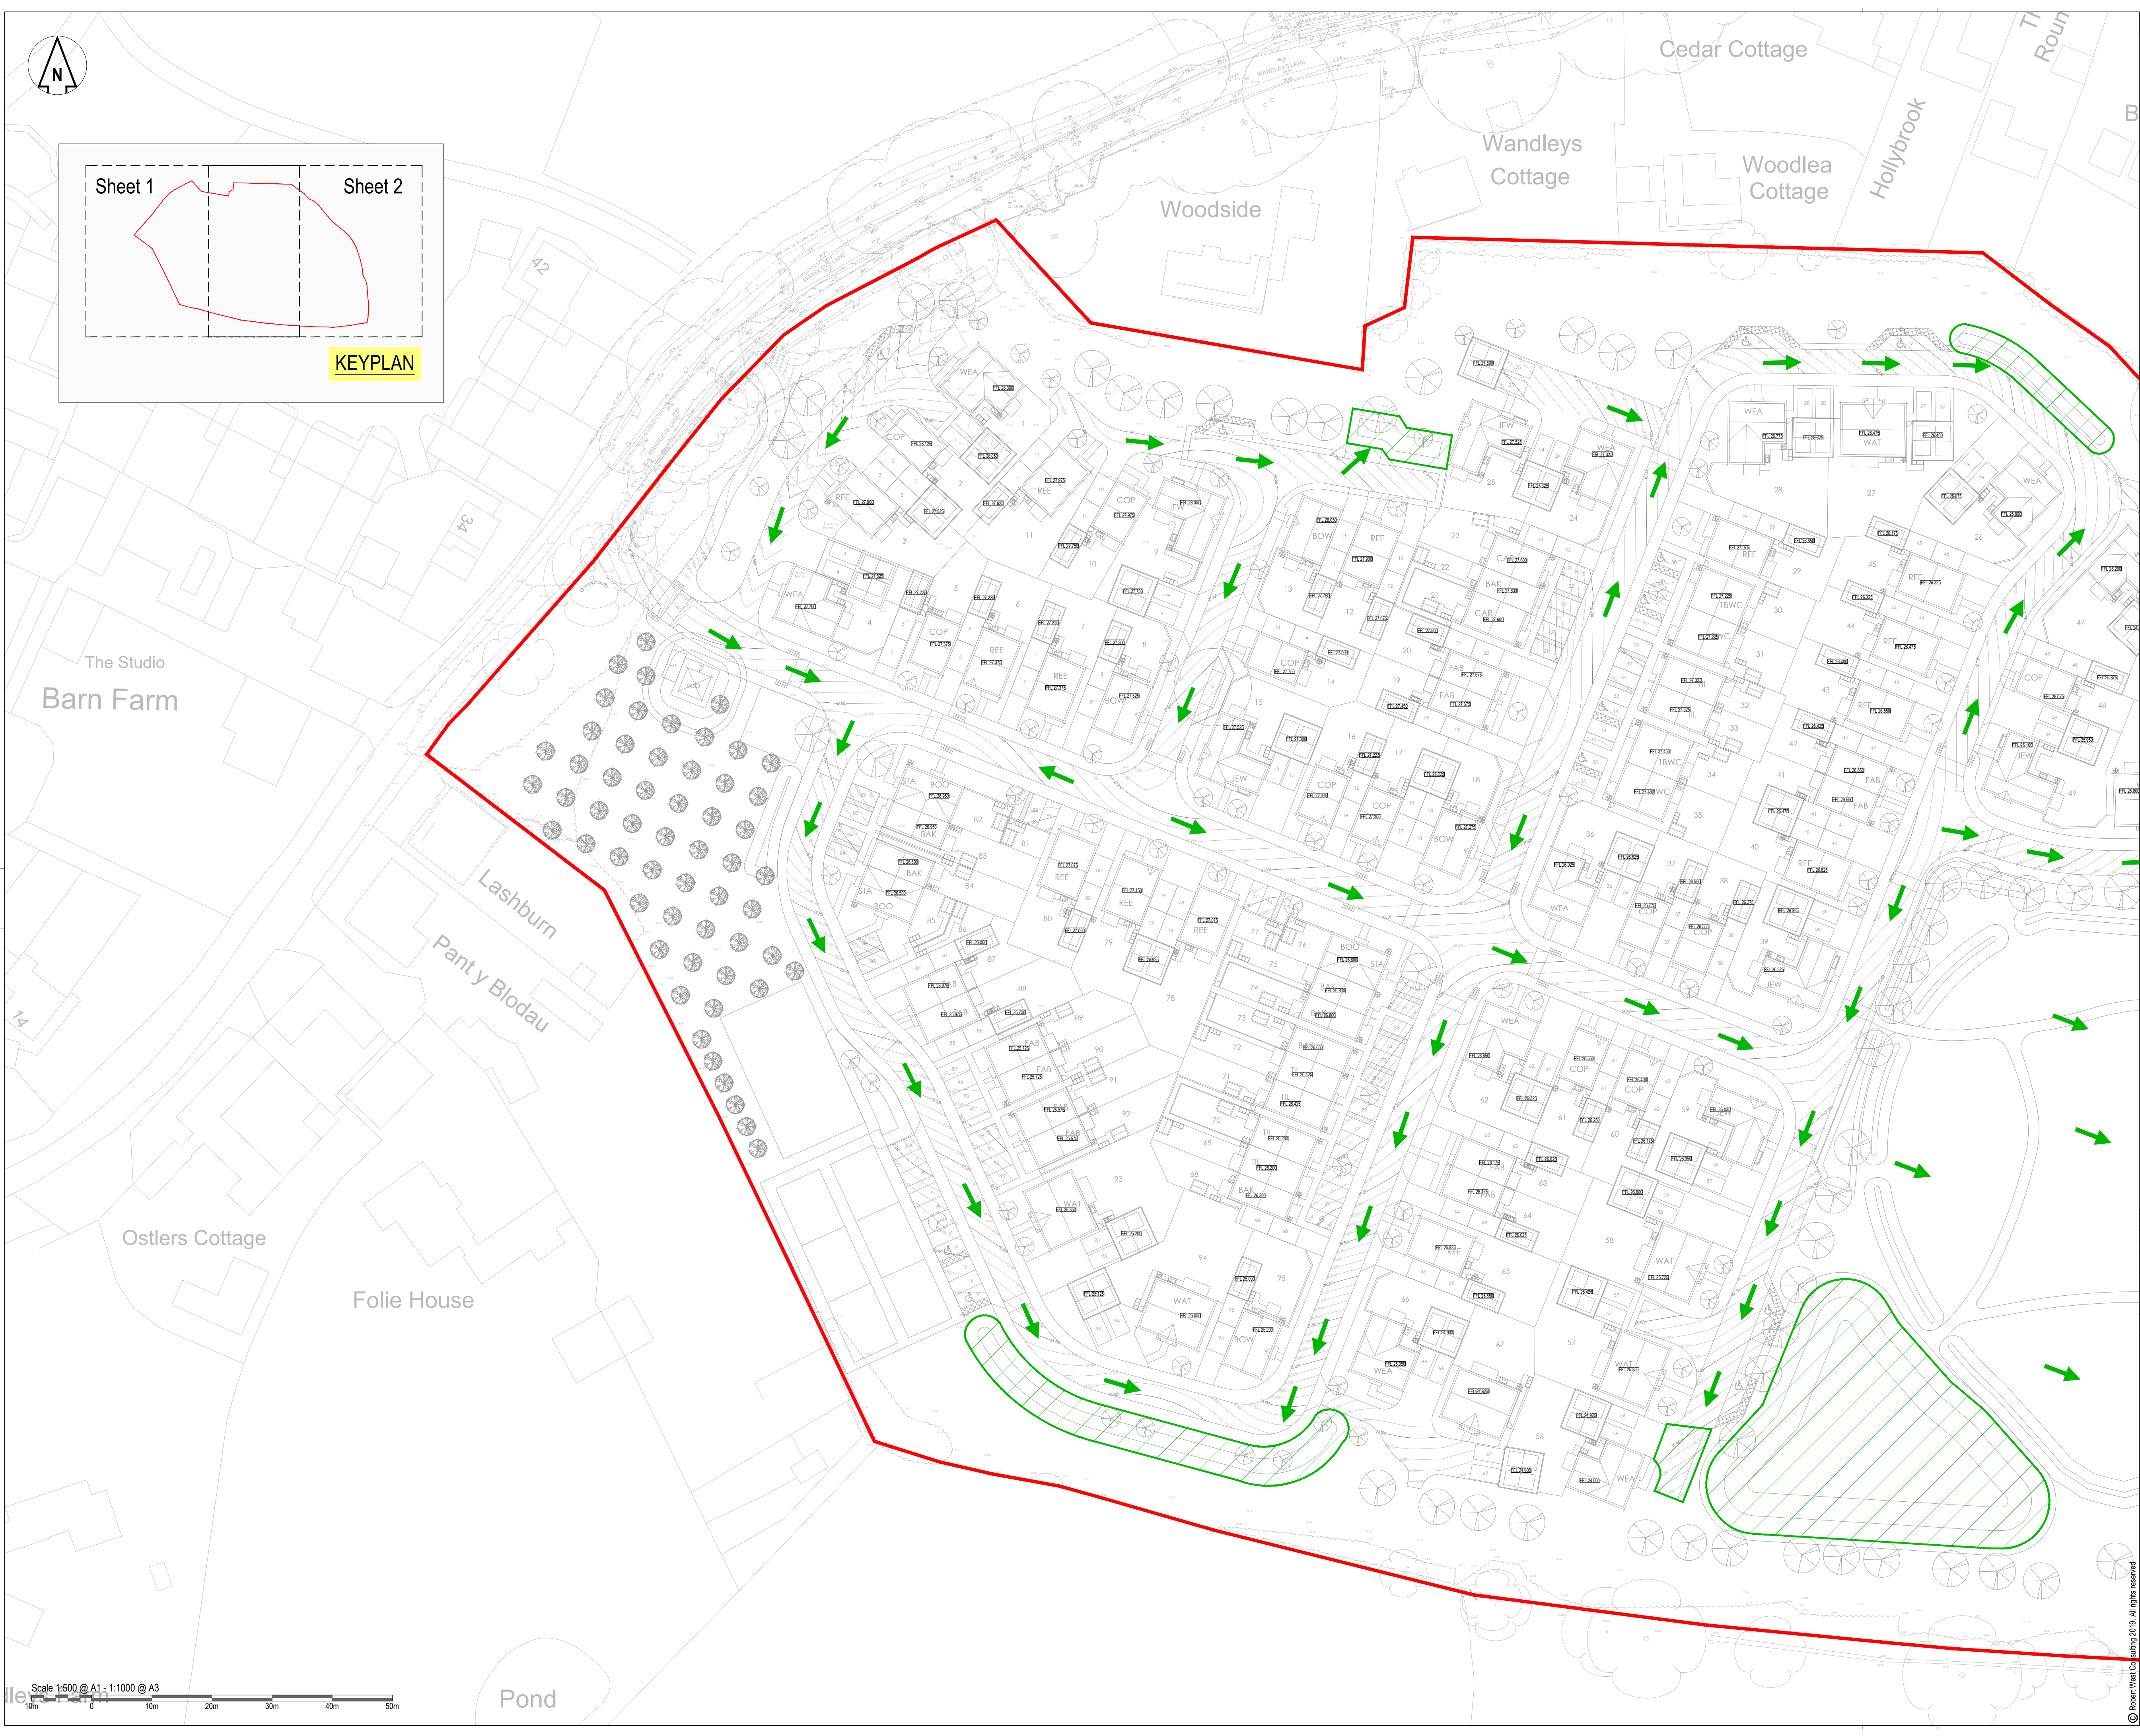

NOTES

1. The contractor is responsible for verifying all site & setting out dimensions before commencing work.
2. This drawing is to be read in conjunction with all relevant Architectural and M&E drawings.
3. All dimensions in meters unless stated otherwise.

Revision History						
Rev	Comment	By	Chkd	Appr	Date	
A01	ISSUED FOR APPROVAL	MH	SB	SB	01/06/2016	
A02	MINOR UPDATES TO BACKGROUND INFORMATION	AA	MH	SB	15/06/2016	
A03	MINOR UPDATES TO BACKGROUND INFORMATION	AA	MH	SB	14/08/2016	
Current Revision						
A04	MINOR UPDATES TO BACKGROUND INFORMATION	AA	MH	SB	30/09/2016	

THAKEHAM HOMES

robert west.
proesgroup

London
SE1 8ND
t: 0203 773 7880
www.robertwest.co.uk

Project
WANDLEYS LANE
FONTWELL

Drawing Title
EXCEEDANCE FLOW ROUTES
SHEET 1 OF 2

RWCL Internal Register reference: 5988-005 Scales @ A

5988-005-0520 -A04