


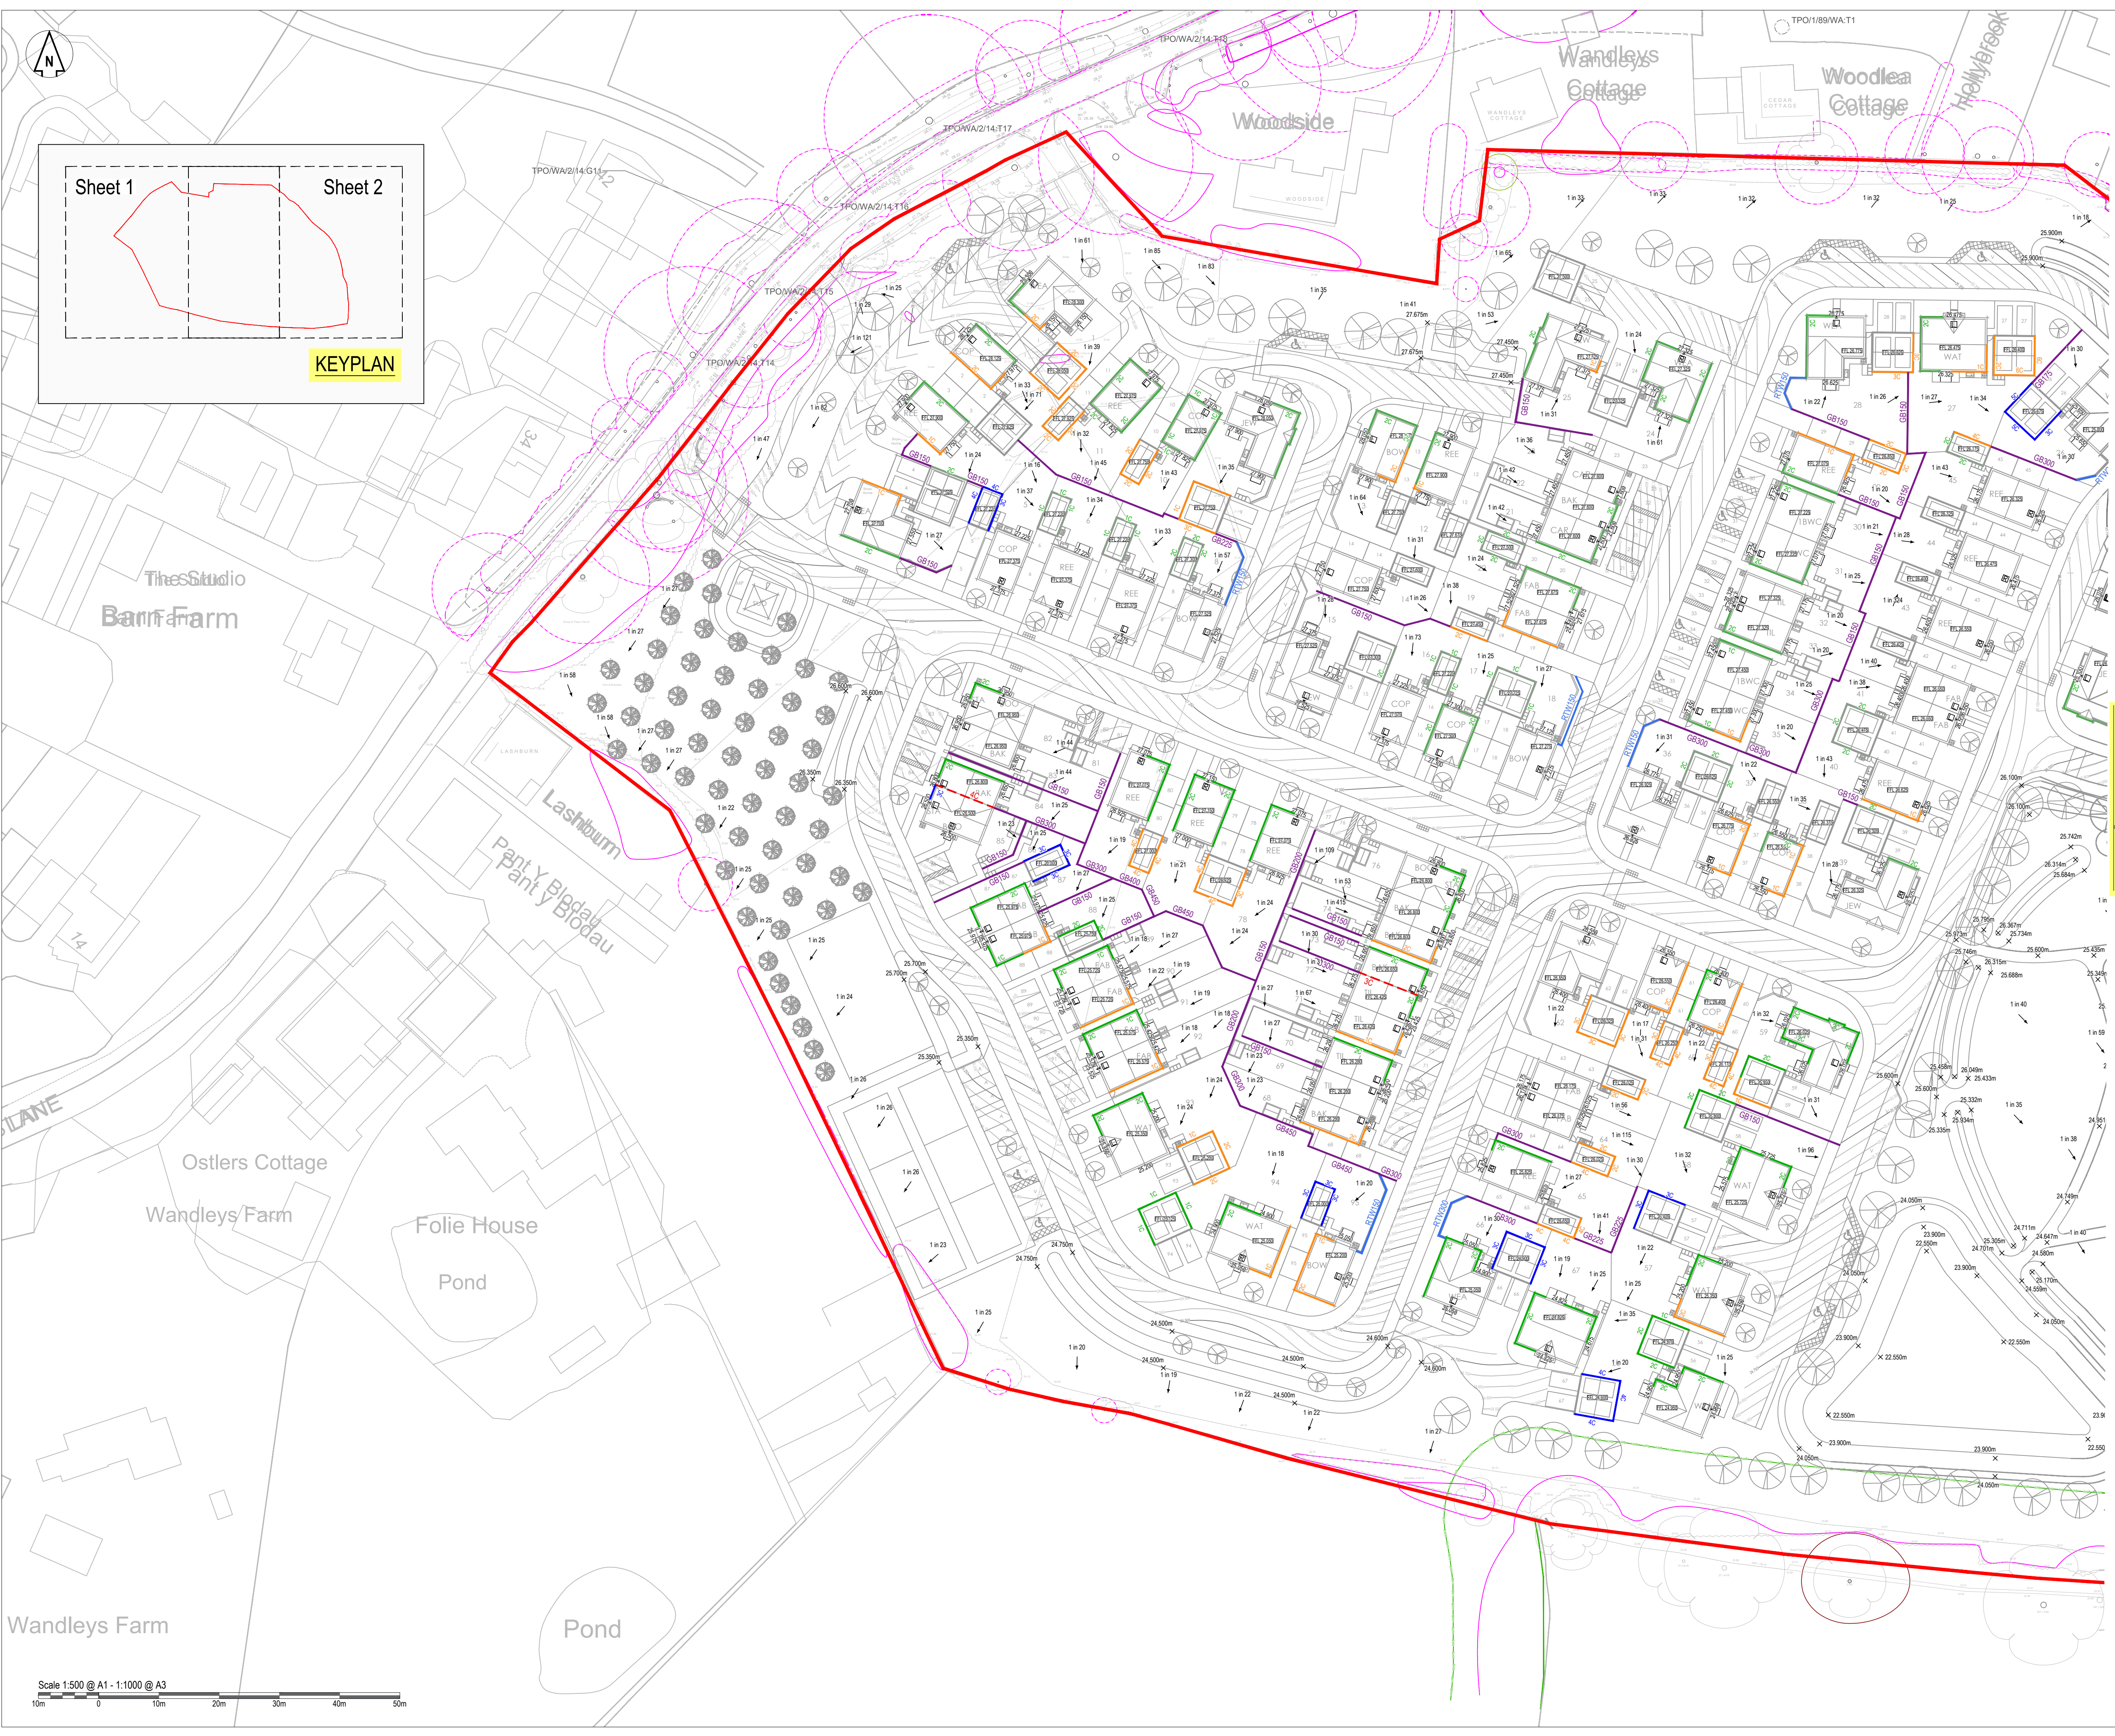

5988-005-5301 -A05