

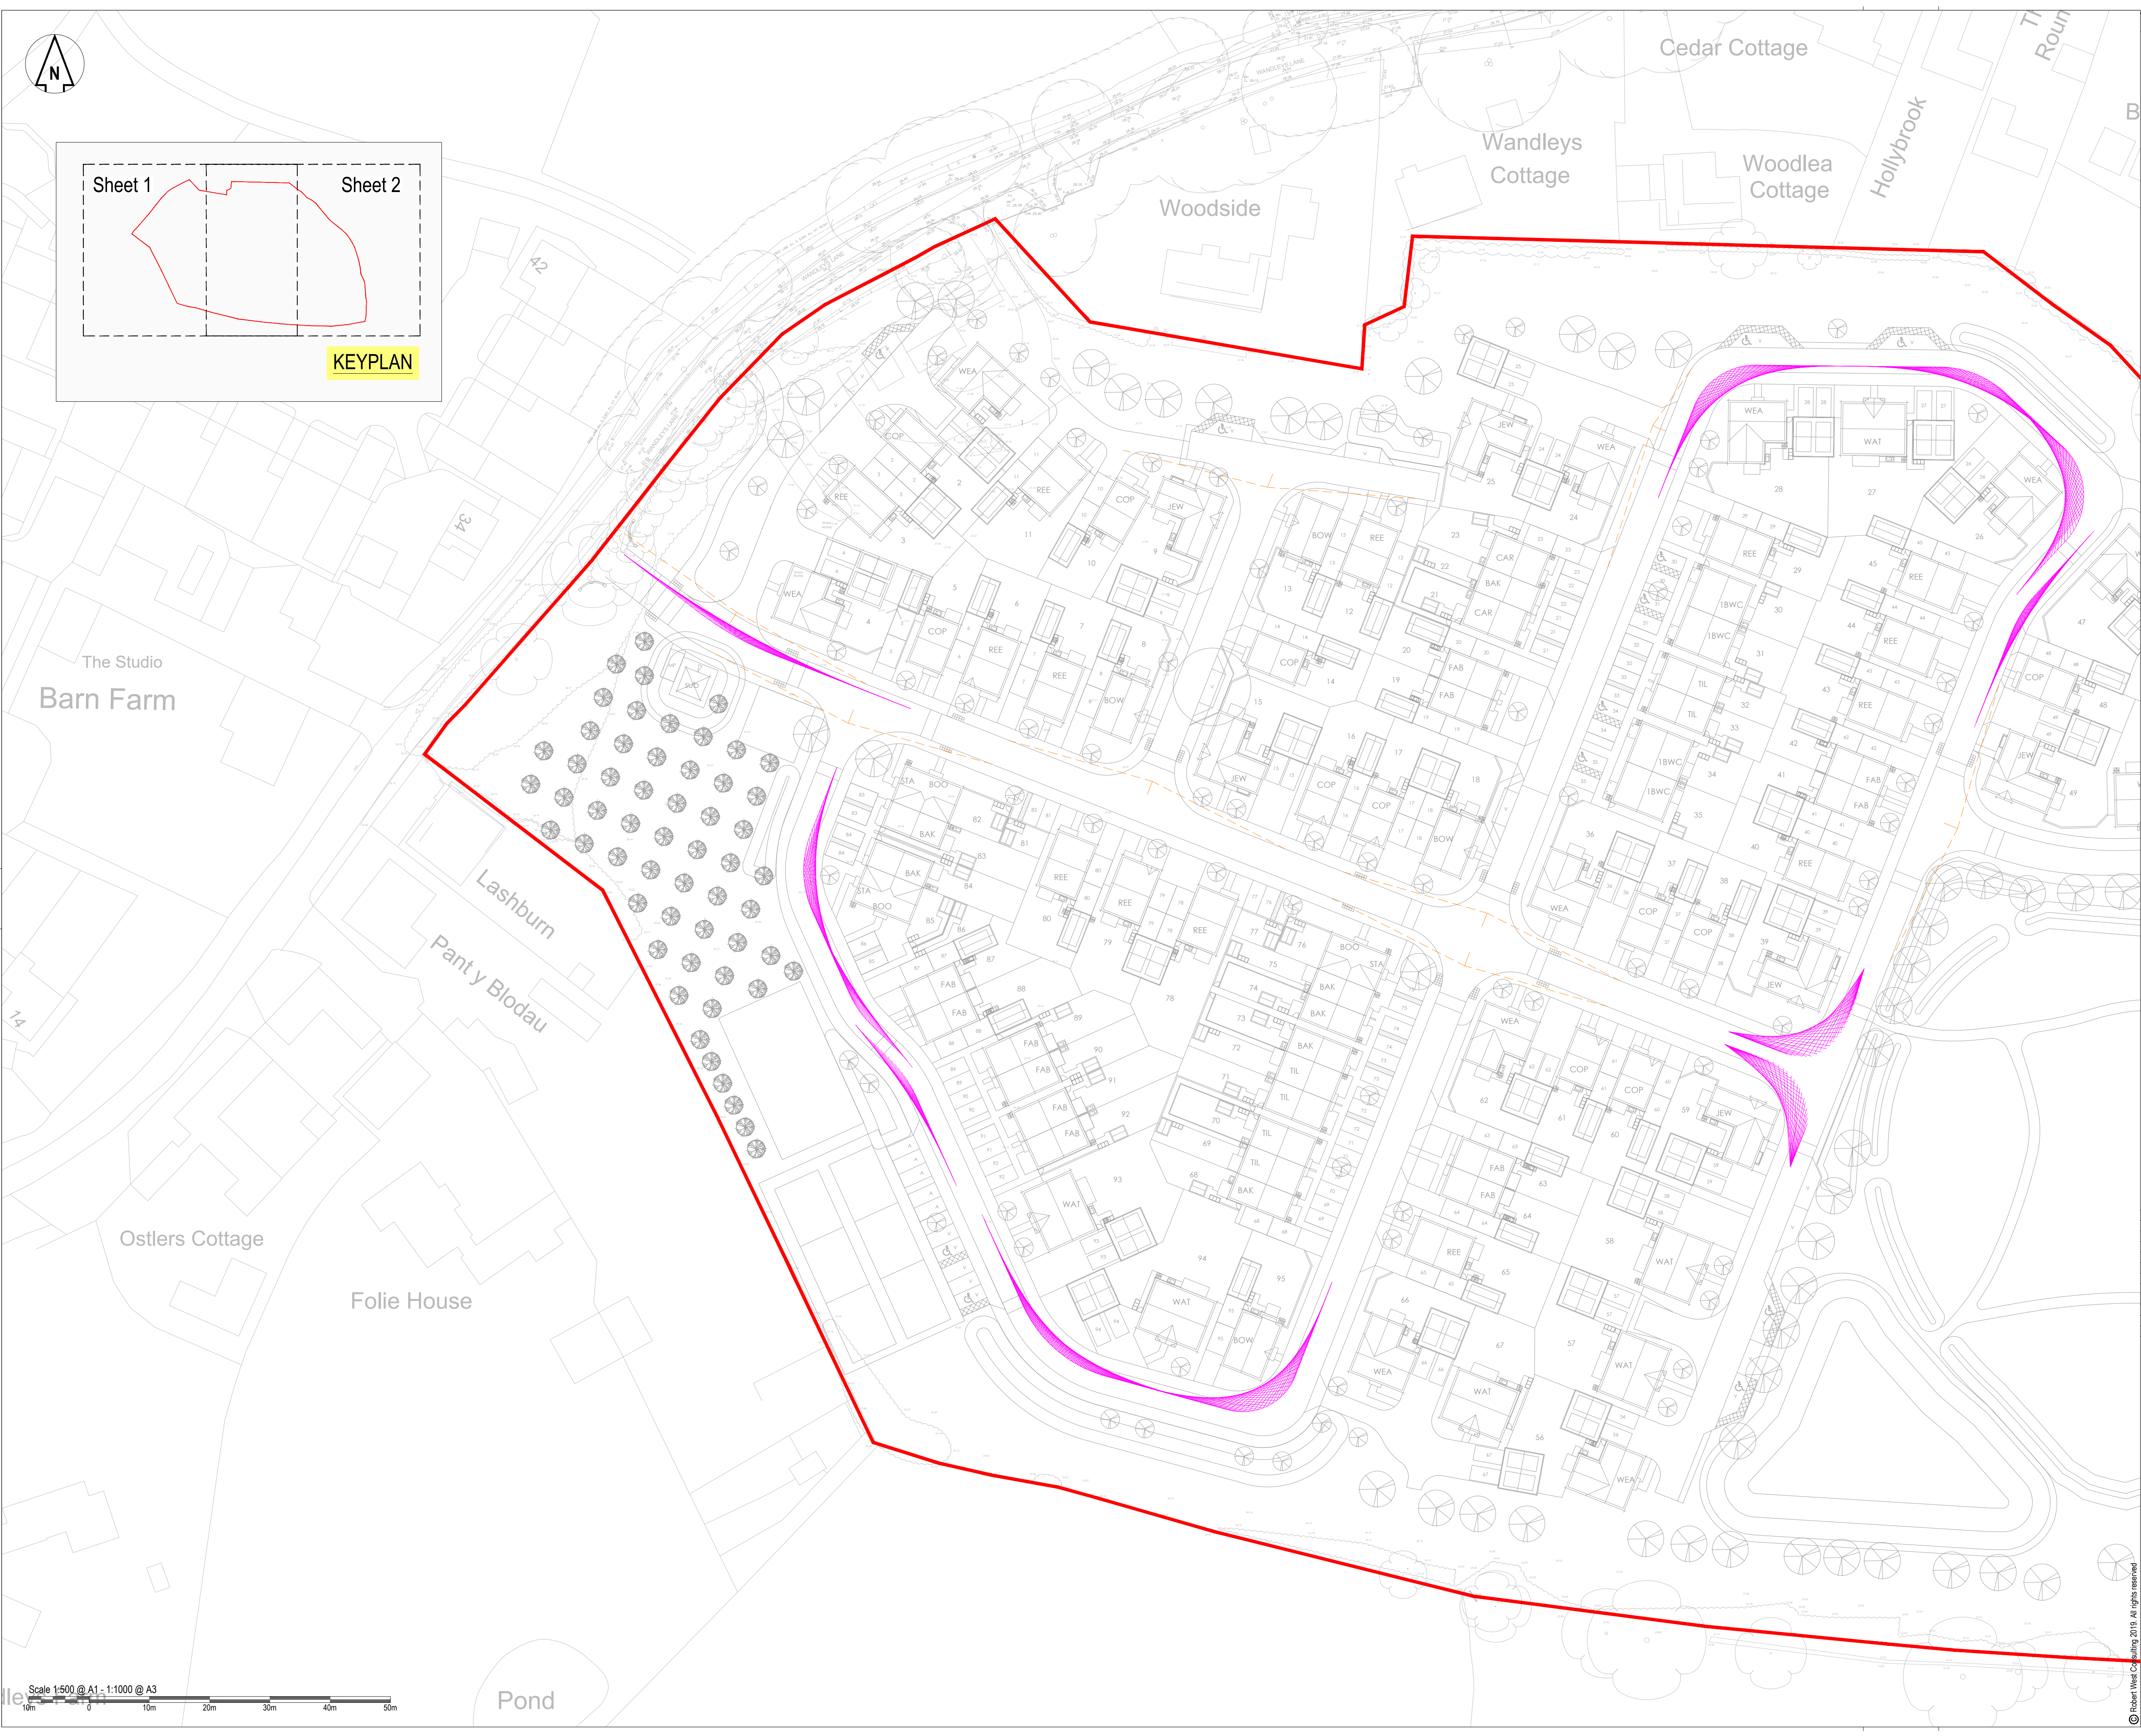
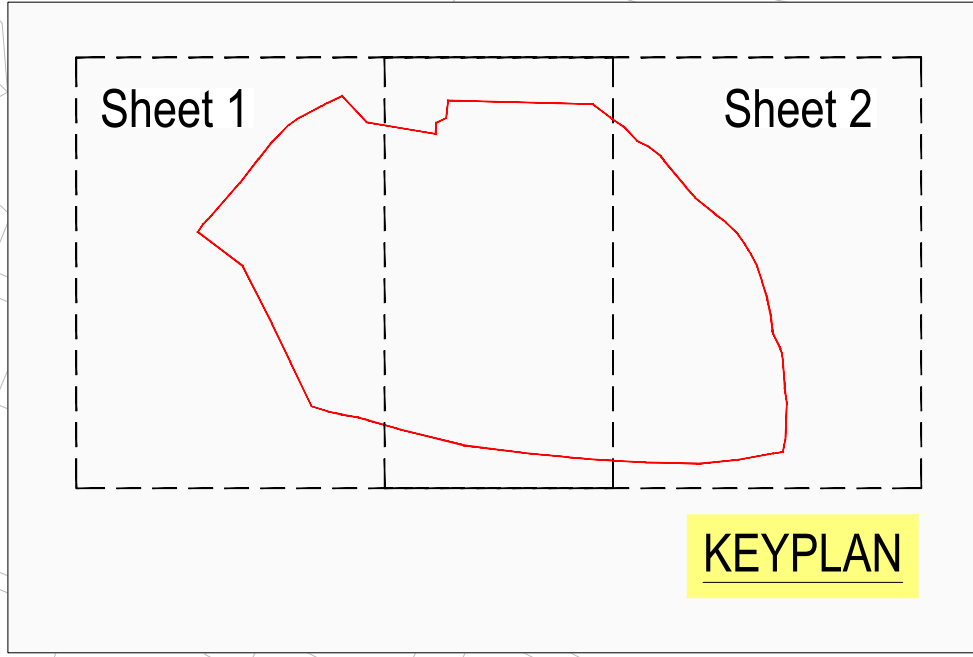


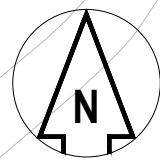

DO NOT SCALE OFF THIS DRAWING

- NOTES
1. The contractor is responsible for verifying all site & setting out dimensions before commencing work.
 2. This drawing is to be read in conjunction with all relevant Architectural and M&E drawings.
 3. All dimensions in meters unless stated otherwise.

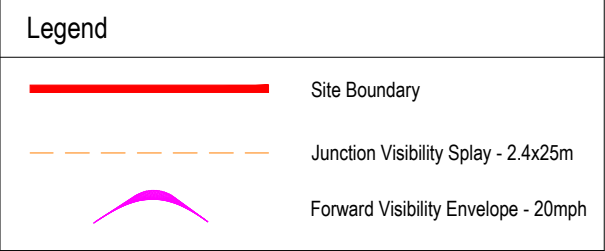

Area of forward visibility that encroach Plots 39 and 95 to be conveyed away from the plots

Revision History					
Rev	Comment	By	Chkd	Appr	Date
A01	ISSUED FOR APPROVAL	MH	MK	SB	07/08/2026
A02	MINOR UPDATES TO BACKGROUND INFORMATION	AA	MH	SB	14/08/2026
Current Revision					
A03	MINOR UPDATES TO BACKGROUND INFORMATION	AA	MH	SB	30/09/2026

FOR APPROVAL

THAKEHAM HOMES

1 Paris Garden
London
SE1 1ND
t: 0203 773 7880
www.robertwest.co.uk

robert west
proesgroup

Project
WANDLEYS LANE
FONTWELL

Drawing Title
FORWARD AND JUNCTION VISIBILITY
SHEET 1 OF 2

RWCL Internal Register reference: 5988-005 Scales @ A1

5988-005-0540 -A03

Scale 1:500 @ A1 - 1:1000 @ A3

10m 0 10m 20m 30m 40m 50m