


Rev	Date	Drawn	Check
-----	------	-------	-------

-	29/05/26	LD
FIRST ISSUE		
A	12/06/26	LD
ISSUED FOR PLANNING		

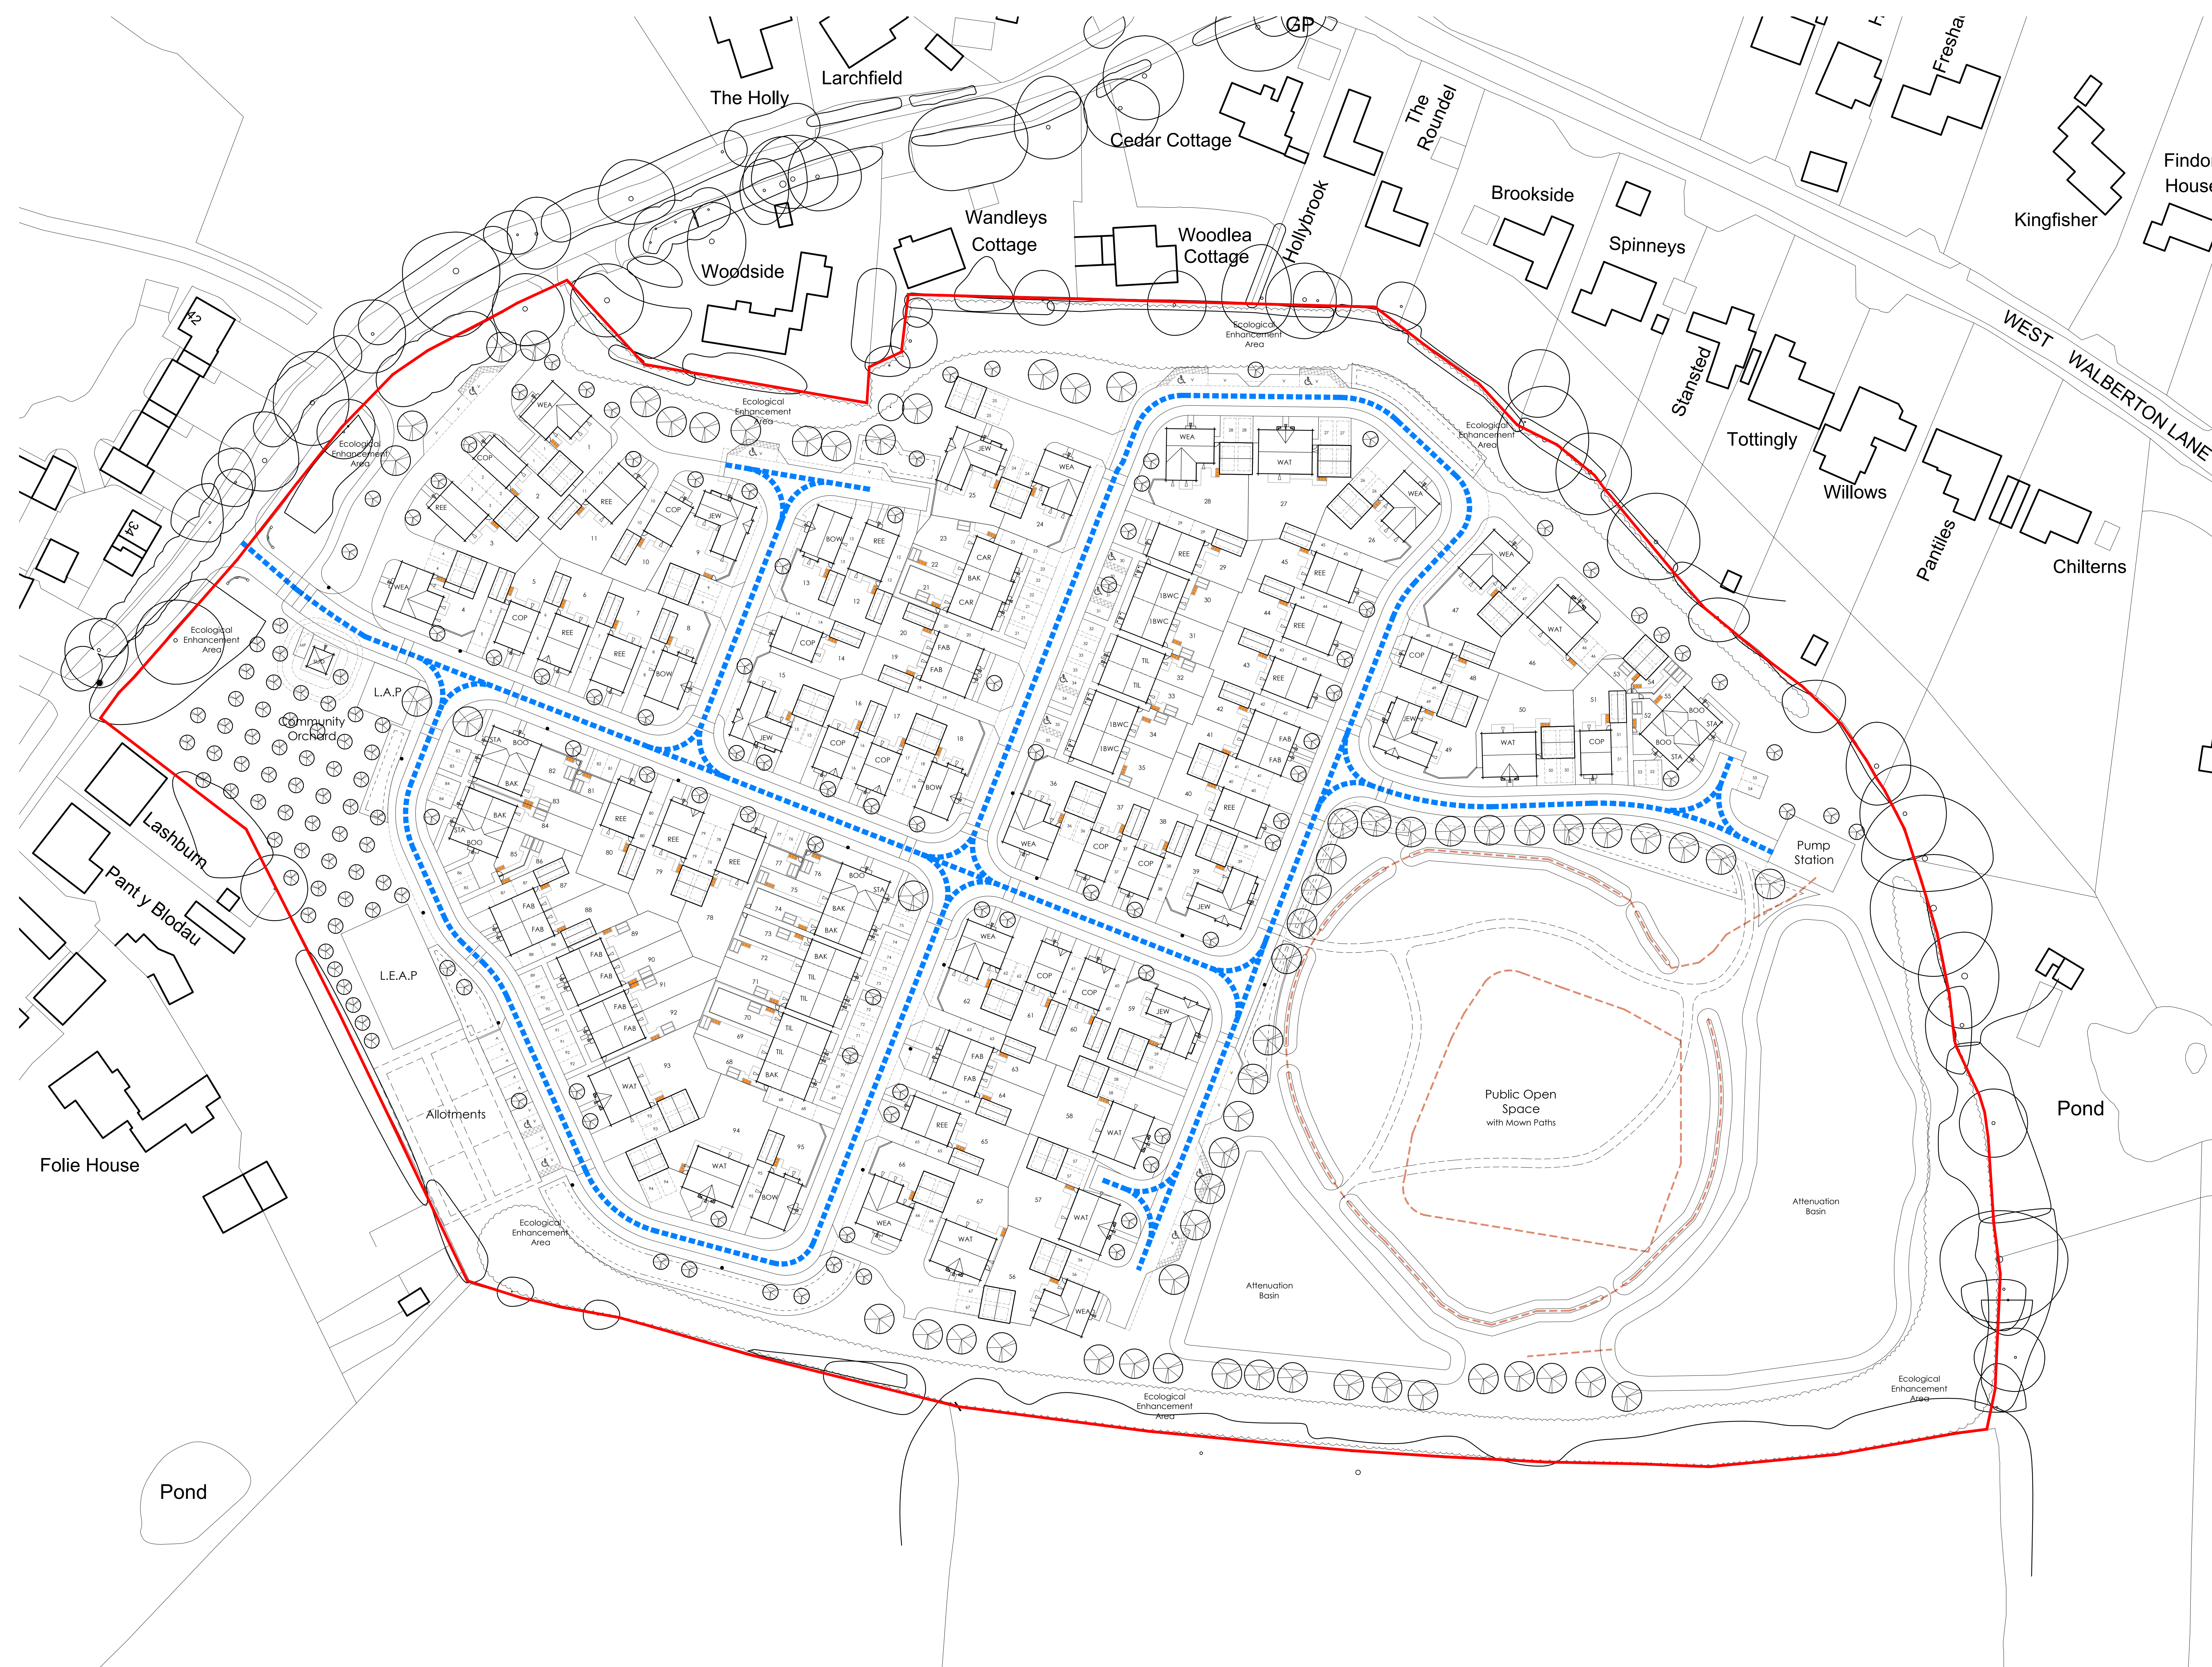

Legend

-
- Bin Storage Location
- Route of Refuse Collection Vehicle

Project:
LAND OFF WANDLEYS LANE
FONTWELL

Drawing Title:
**SITE LAYOUT
REFUSE**

