


Rev	Date	Drawn	Checked
-	10/02/26	LD	
FIRST ISSUE			
A	13/04/26	LD	
UPDATED IN LINE WITH SITE LAYOUT REV AG.			
B	29/05/26	LD	
ISSUED FOR CLIENT REVIEW.			
C	12/06/26	LD	
ISSUED FOR PLANNING.			
D	13/08/26	LD	
UPDATED IN LINE WITH SITE LAYOUT REV AT.			
ISSUED FOR PLANNING.			
E	14/08/26	LD	
UPDATED IN LINE WITH SITE LAYOUT REV AV.			
ISSUED FOR PLANNING.			
F	05/09/26	L8	
UPDATED IN LINE WITH SITE LAYOUT REV AY.			
ISSUED FOR PLANNING.			

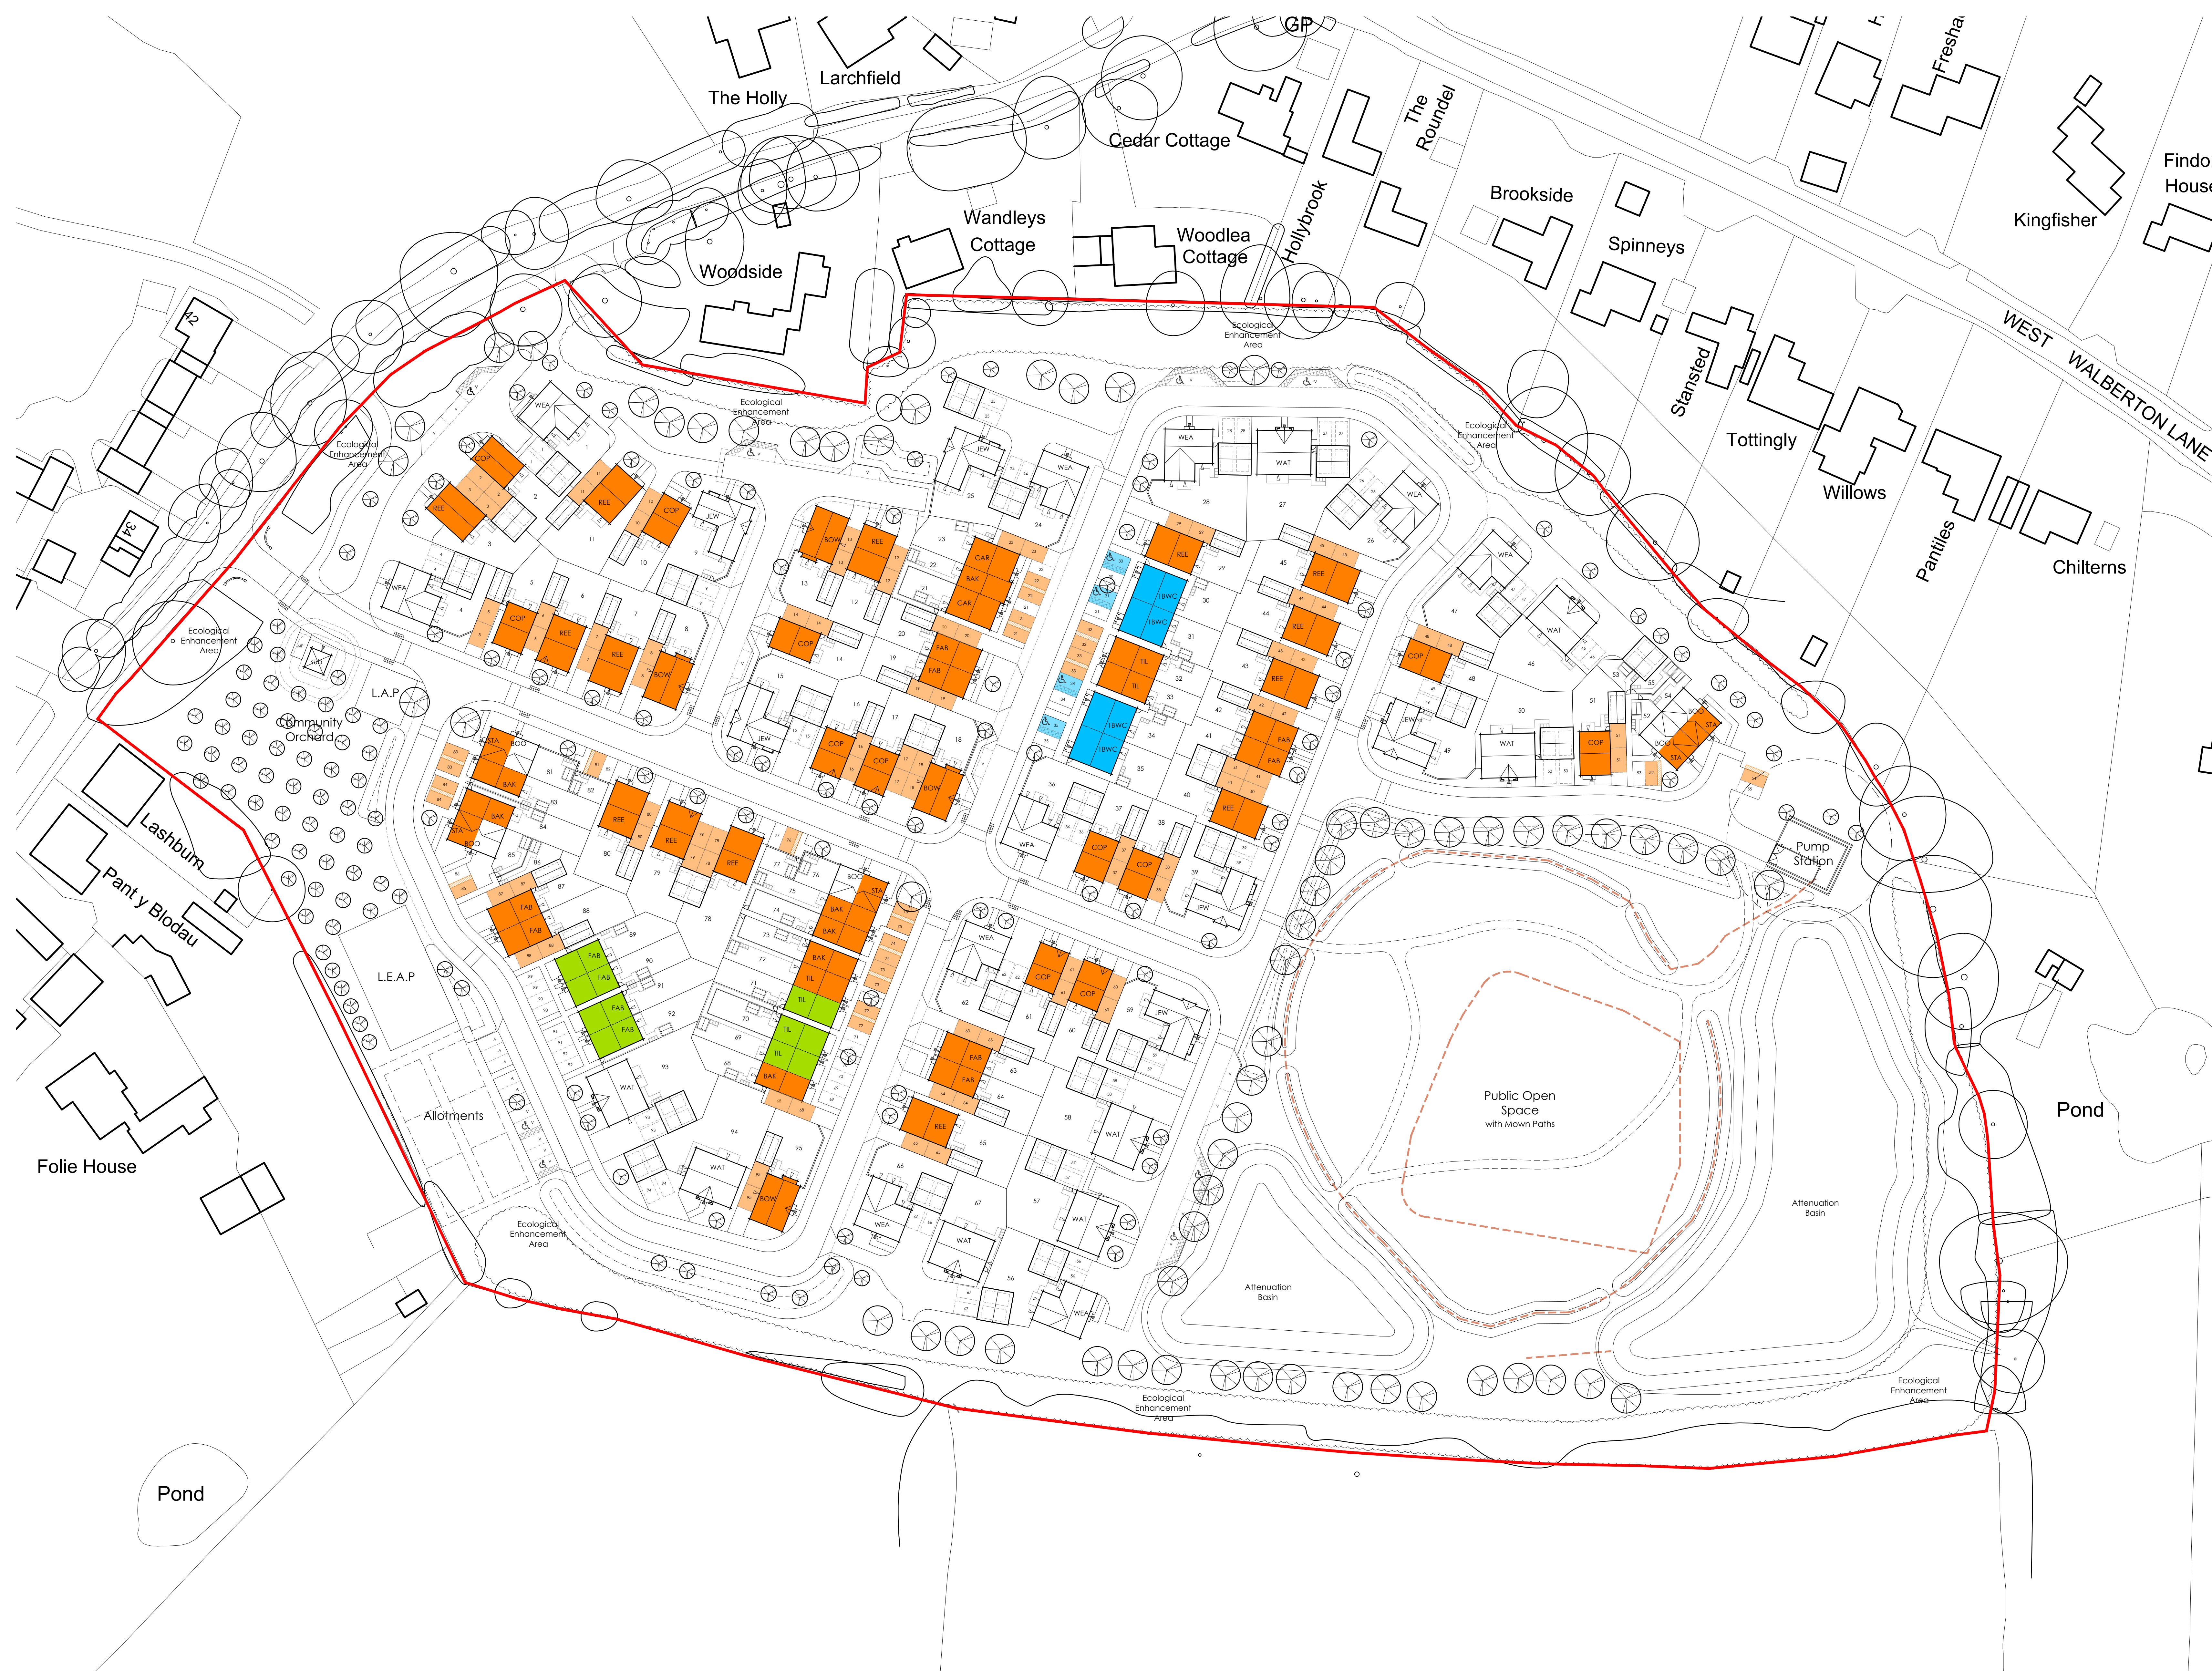

M4(2)/M4(3) Compliance:
Total dwellings on site: 95 units
Total M4(2) compliant dwellings: 55 units **(58%)**
Total M4(3) compliant dwellings: 4 units **(4%)**

Legend	
	M4[2] dwelling (no M4[2] parking provided)
	M4[2] dwelling (with M4[2] parking provided)
	M4[2] compliant parking space
	M4[2] compliant level transfer
	M4[3] dwelling
	M4[3] compliant parking space

Project:
LAND OFF WANDLEYS LANE
FONTWELL

Drawing Title:
SITE LAYOUT
M4(2)/M4(3) PLAN

