


Rev	Date	Drawn	Checked
-	12/02/26	LD	
FIRST ISSUE			
A	19/02/26	LD	
UPDATED IN LINE WITH SITE LAYOUT REV V.			
B	26/02/26	LD	
UPDATED IN LINE WITH SITE LAYOUT REV X.			
C	01/04/26	LD	
UPDATED IN LINE WITH SITE LAYOUT REV AE.			
D	29/05/26	LD	
ISSUED FOR CLIENT REVIEW.			
E	12/06/26	LD	
ISSUED FOR PLANNING.			
F	16/06/26	LD	
MINOR ADJUSTMENTS TO SUIT BASIN LOCATION			
ISSUED FOR PLANNING.			

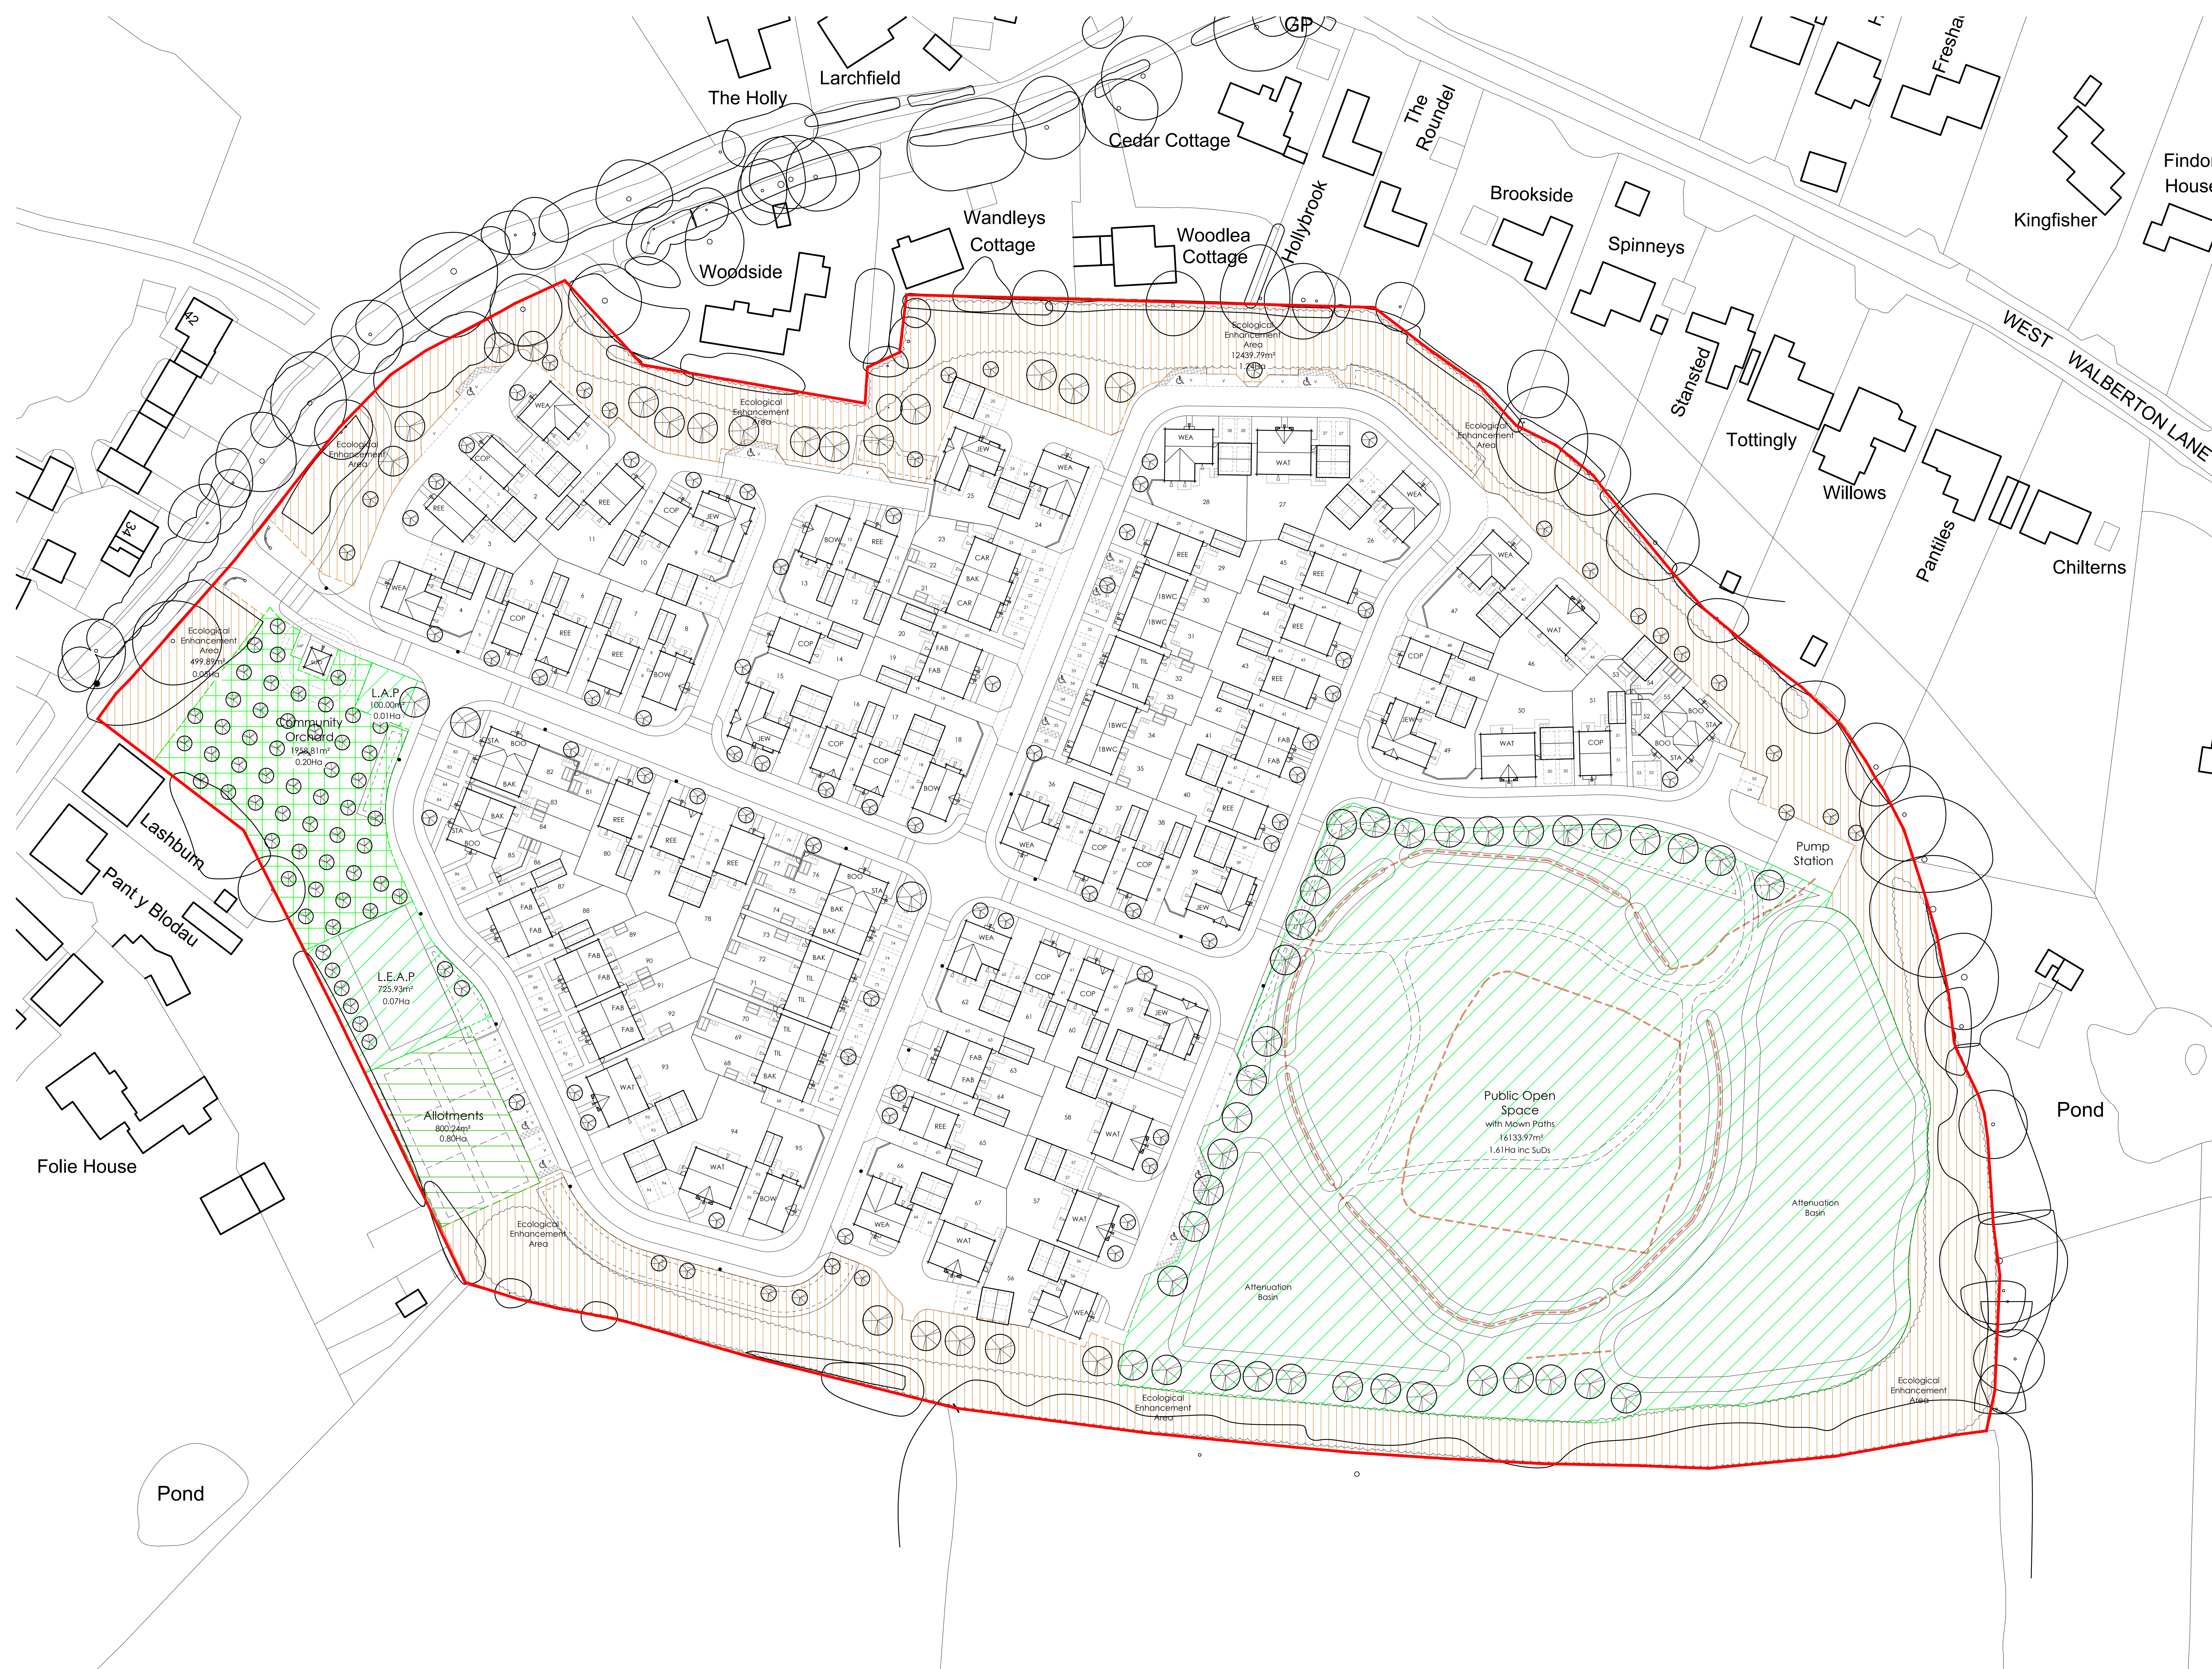

Legend

-

Project:
LAND OFF WANDLEYS LANE
FONTWELL

Drawing Title:
SITE LAYOUT
AREA PLAN

