


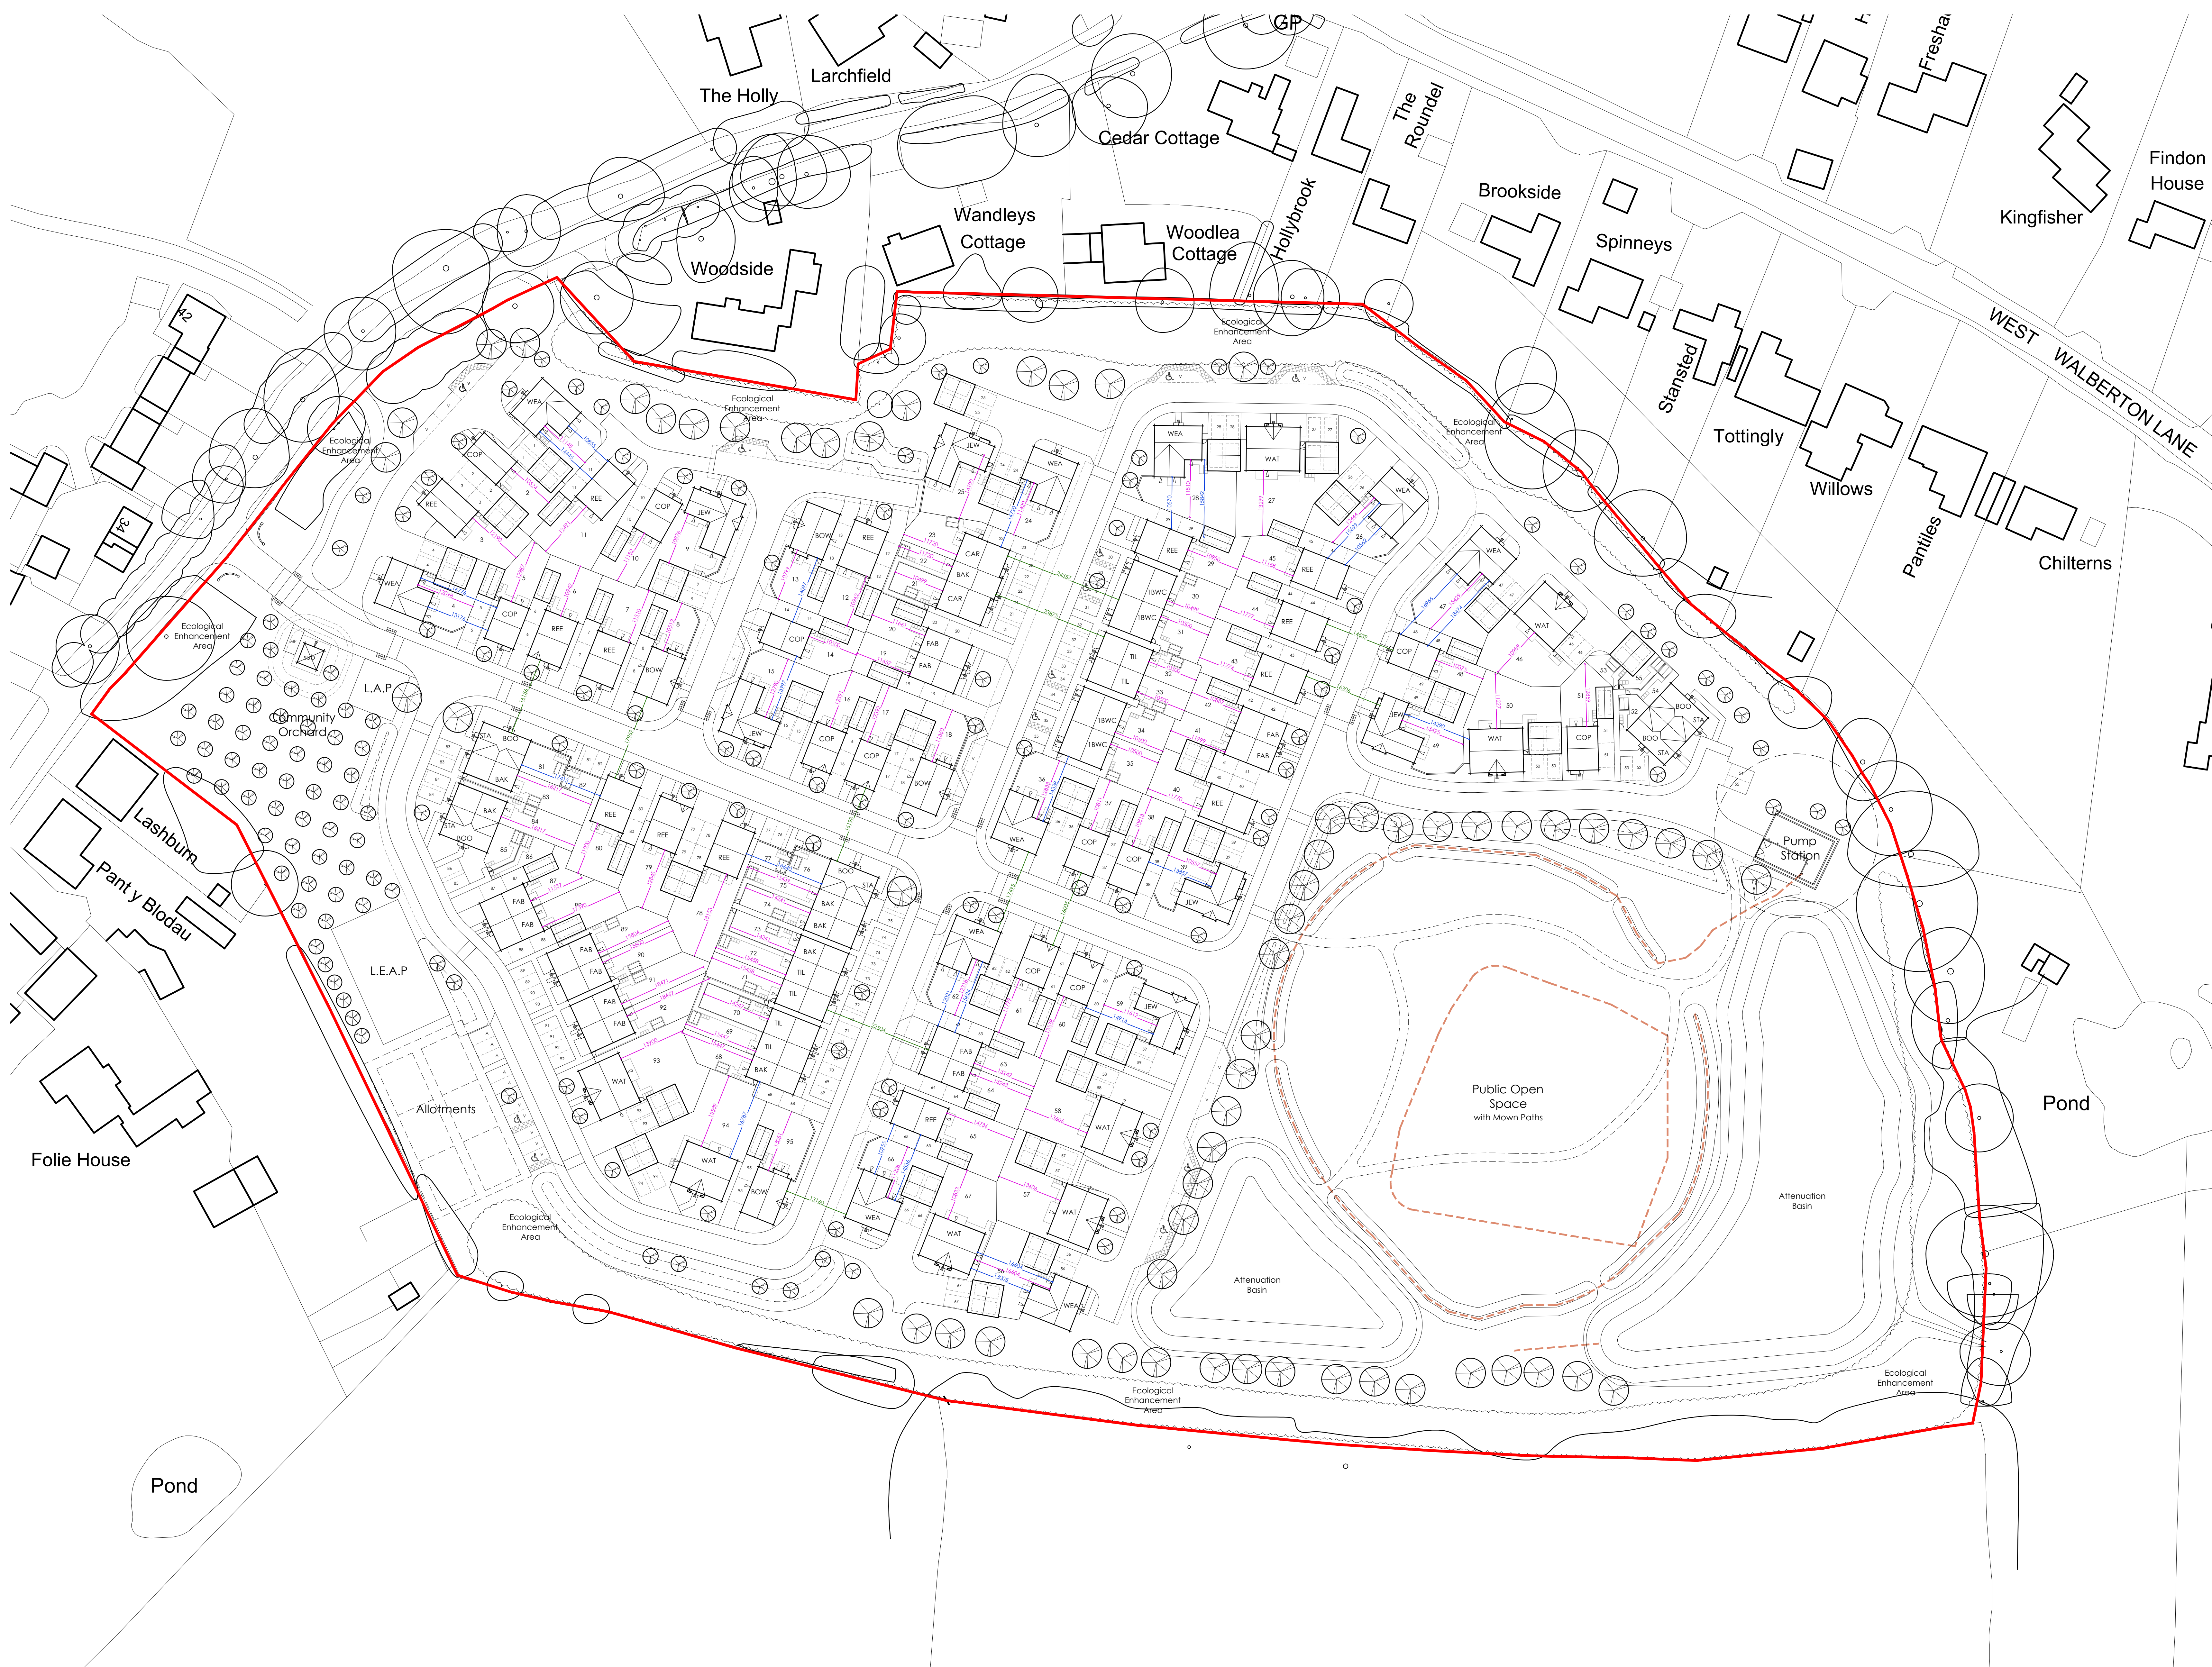

- Legend
- Garden Dimensions
 - Back to Side Dimensions
 - Front to Front Dimensions
 - Ground Floor Window
 - Ground Floor Obscure Window
 - First Floor Window
 - First Floor Obscure Window