


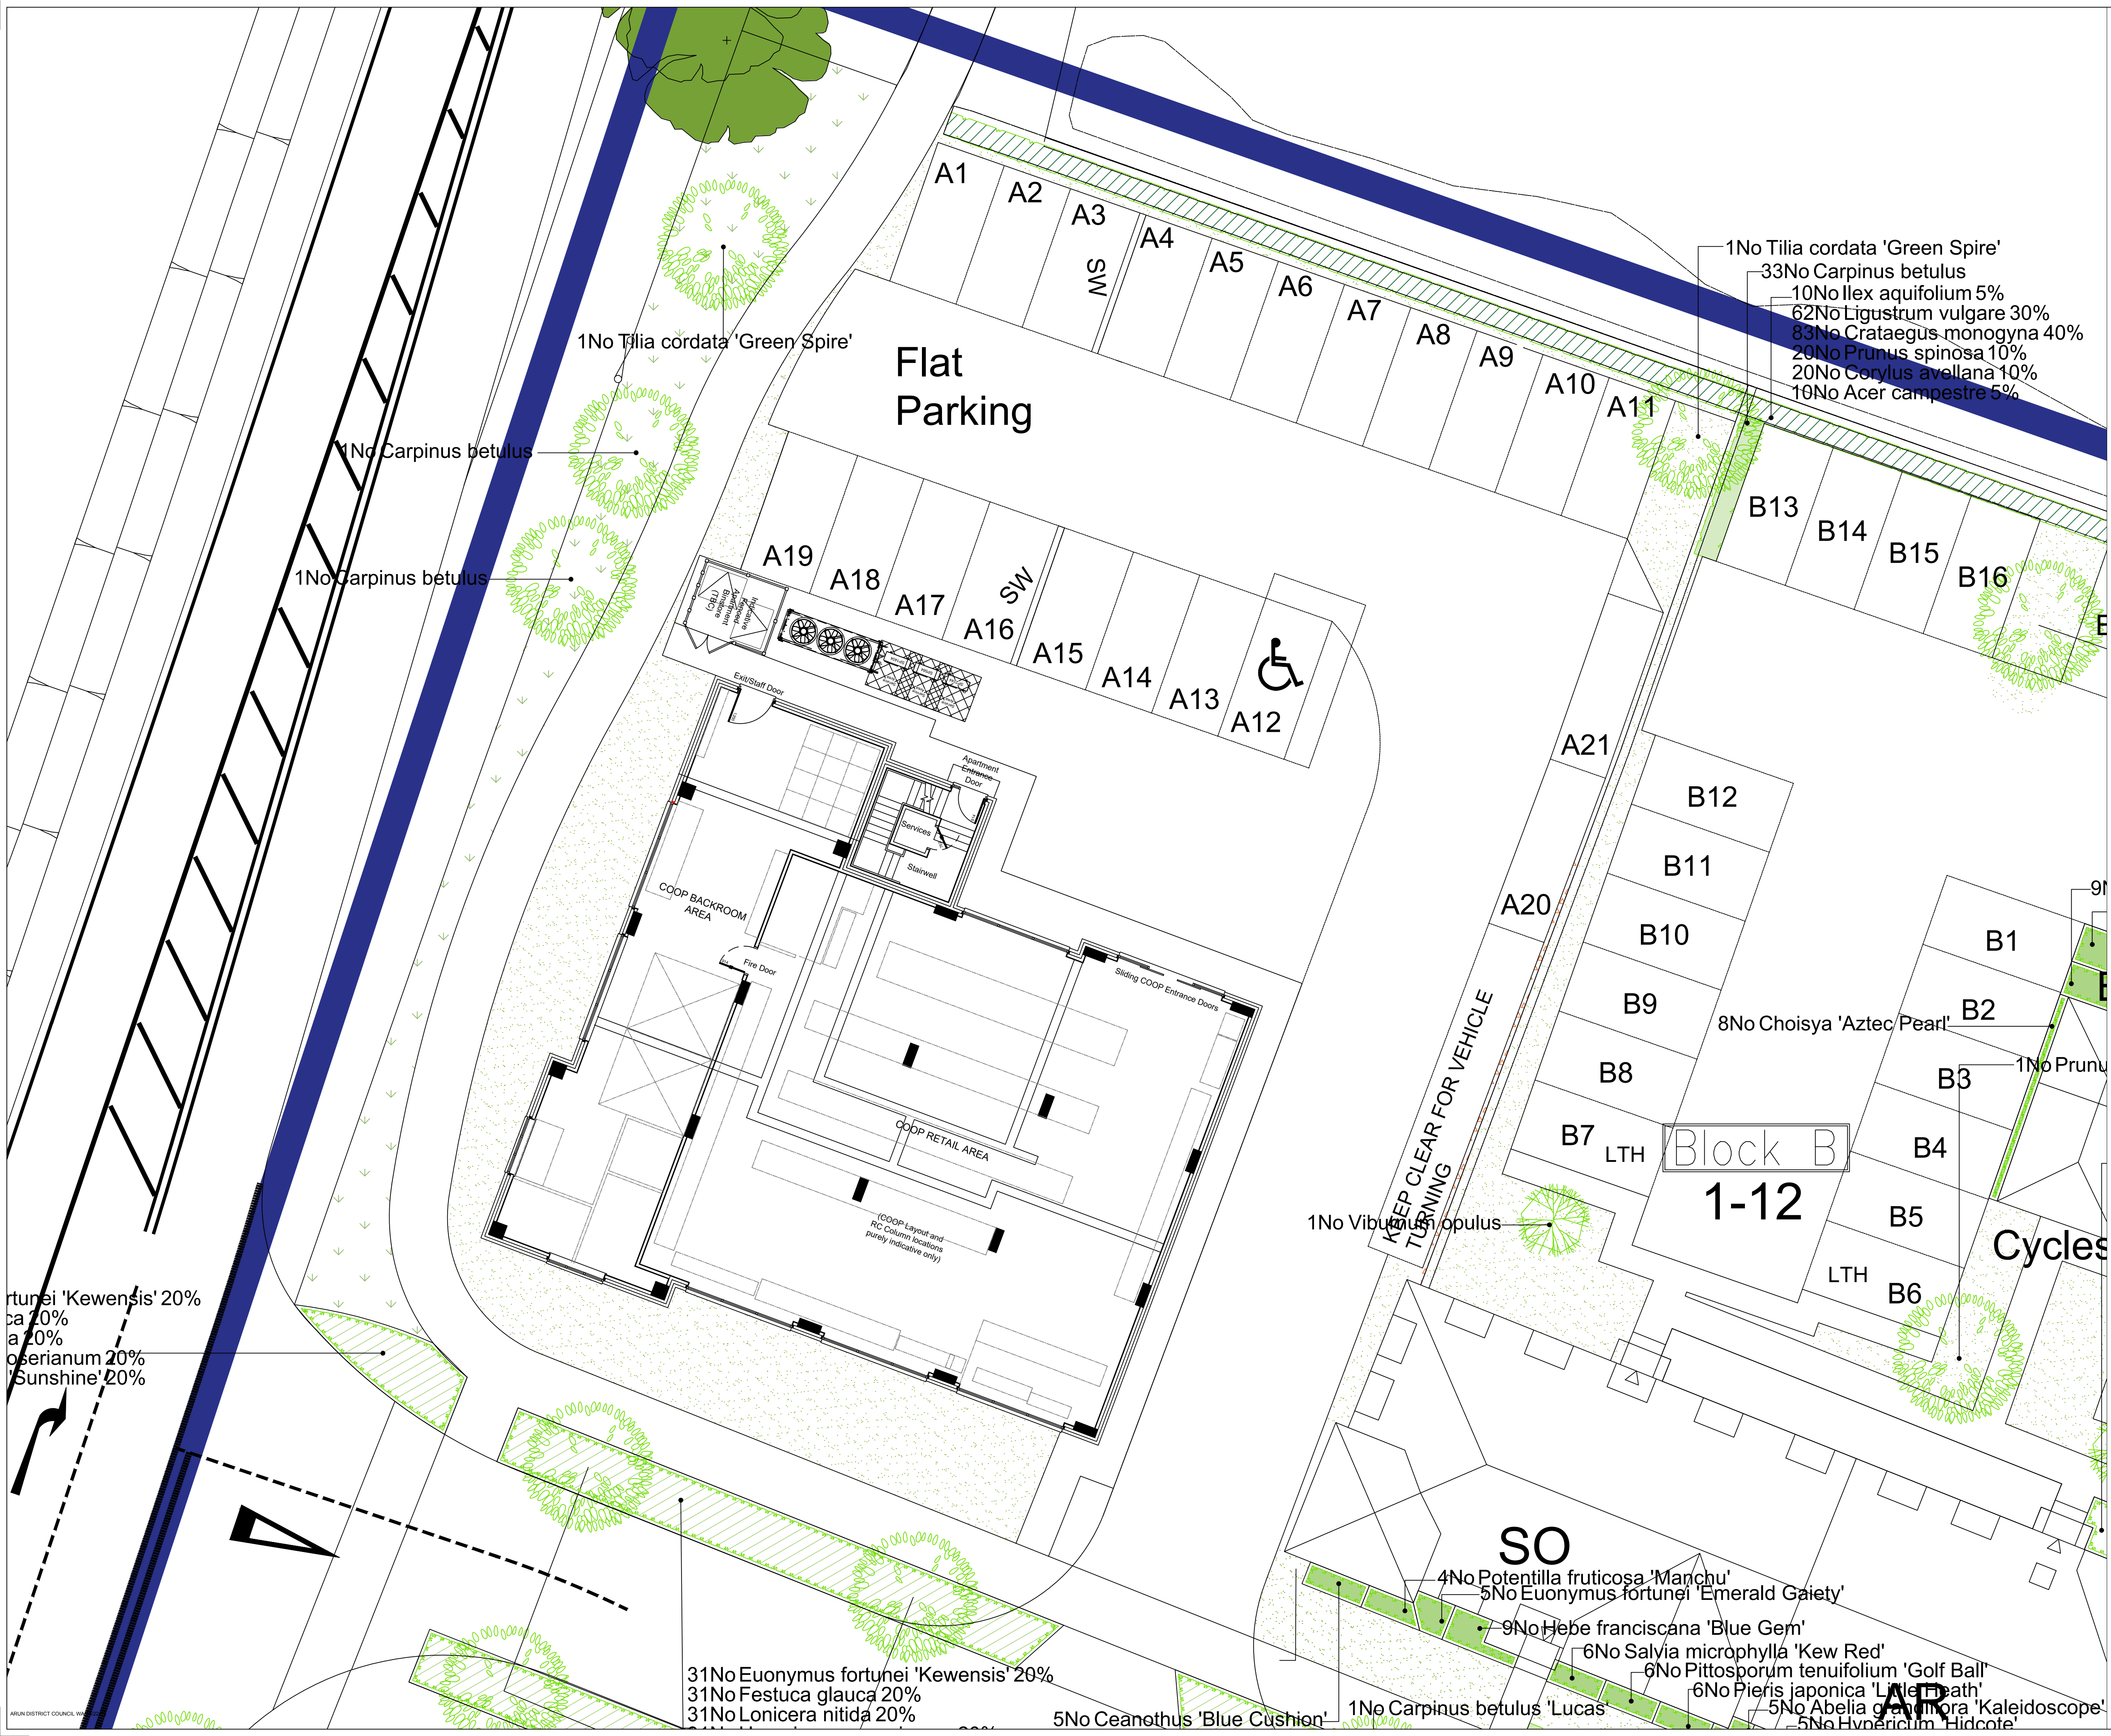

Rev.	Date	Description		Initial
Development				
Fontwell				
Drawing Title				
Block A				
Landscaping Plan				
Status				
Planning				
 Roman House, South Hampshire Industrial Park, Eddystone Road, Totton, SO40 3SA Tel: 02382 124061				
Scale	Paper Size	Date	Drawn	Checked
1:100	A1	01/04/2022	SM	DLG
Dwg. No.				Rev.
FON-BLOCKA-LAND				A