
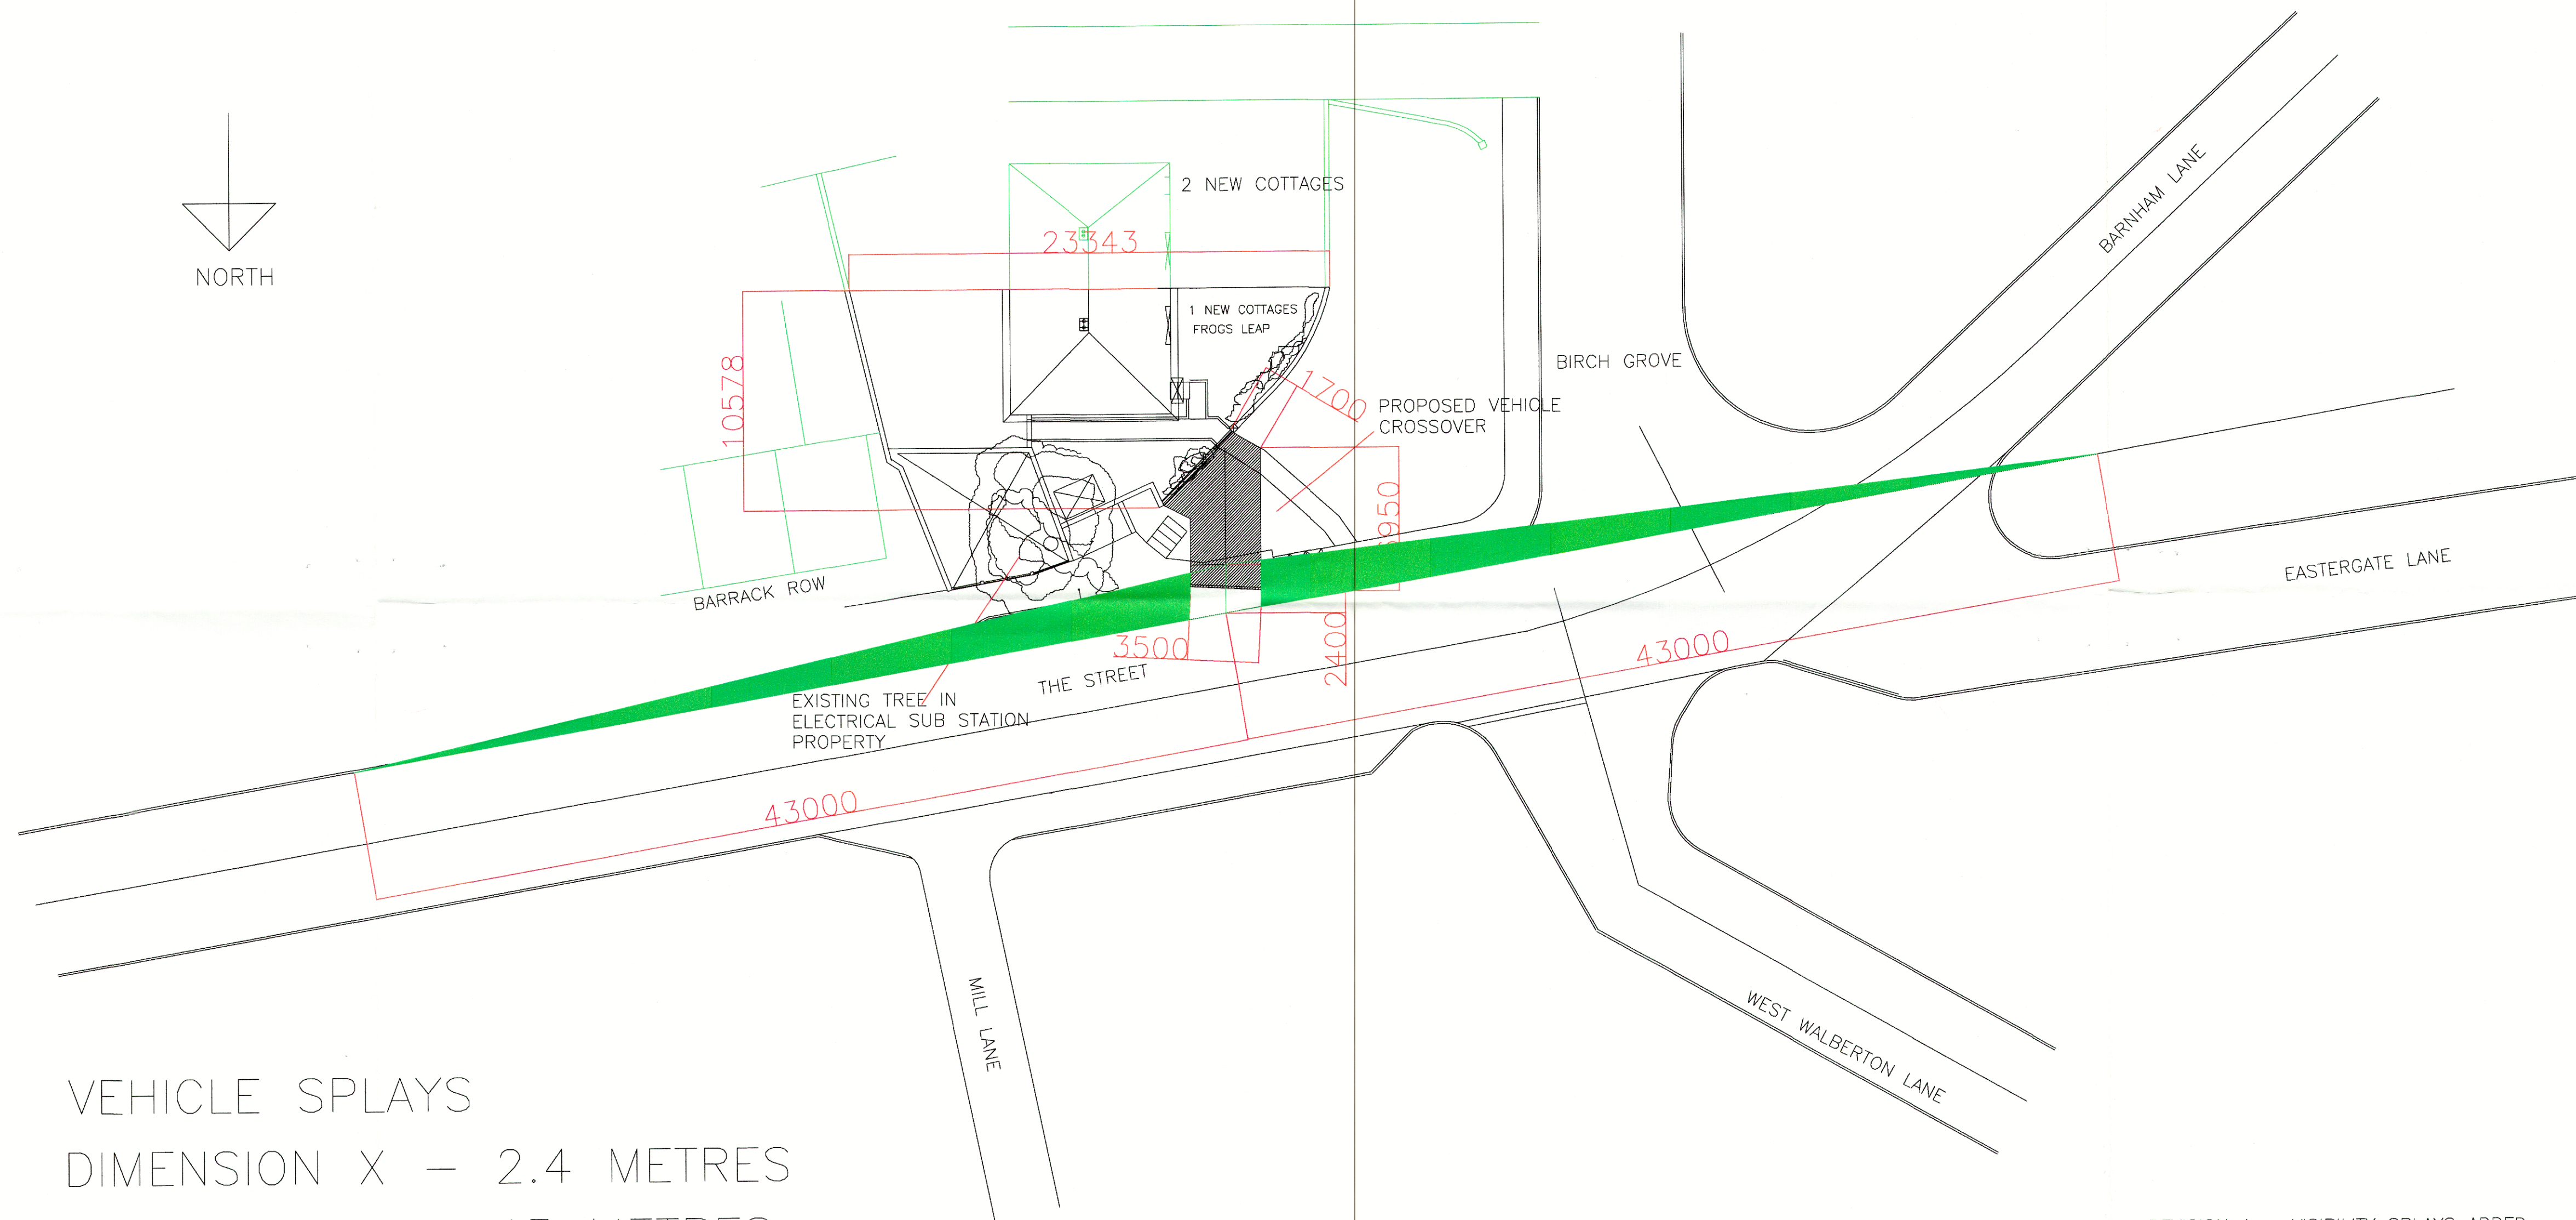


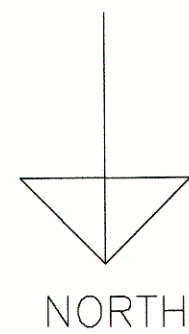

VEHICLE SPLAYS
DIMENSION X — 2.4 METRES
DIMENSION Y — 43 METRES

BLOCK PLAN

REVISION A — VISIBILITY SPLAYS ADDED

PROPOSED VEHICLE CROSS OVER AT FROGS LEAP, WALBERTON GREEN FOR MRS. L COLLINS
SCALE 1:200
DATE 18-09-2015
DRAWING NO. FL — 001 — A