



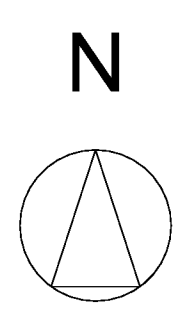

-  LUTEC RADIUS OUTDOOR WALL LIGHT LED GRAPHITE. TO BE FITTED APPROX. 225MM BELOW DOOR HEAD HEIGHT TO CENTRE OF FITTING. (REFER TO DATA SHEET FOR DETAILS). MOTION SENSORS TO BE FITTED AT 1200MM ABOVE GROUND LEVEL
-  DETA LED DOWNLIGHT FITTED TO UNDERSIDE OF PORCH (REFER TO DATA SHEET FOR DETAILS). MOTION SENSORS TO BE FITTED AT 1200MM ABOVE GROUND LEVEL
-  1m TALL SOLAR BOLLARD LIGHTING (REFER TO DATA SHEET FOR DETAILS).

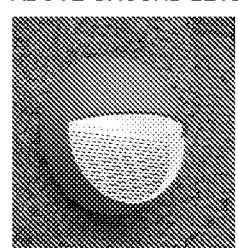

EXTERNAL LIGHTING LAYOUT

DEVELOPMENT AT
LAND SOUTH OF
ARUNDEL ROAD
FONTWELL

FOR
CRAYFERN HOMES LIMITED