


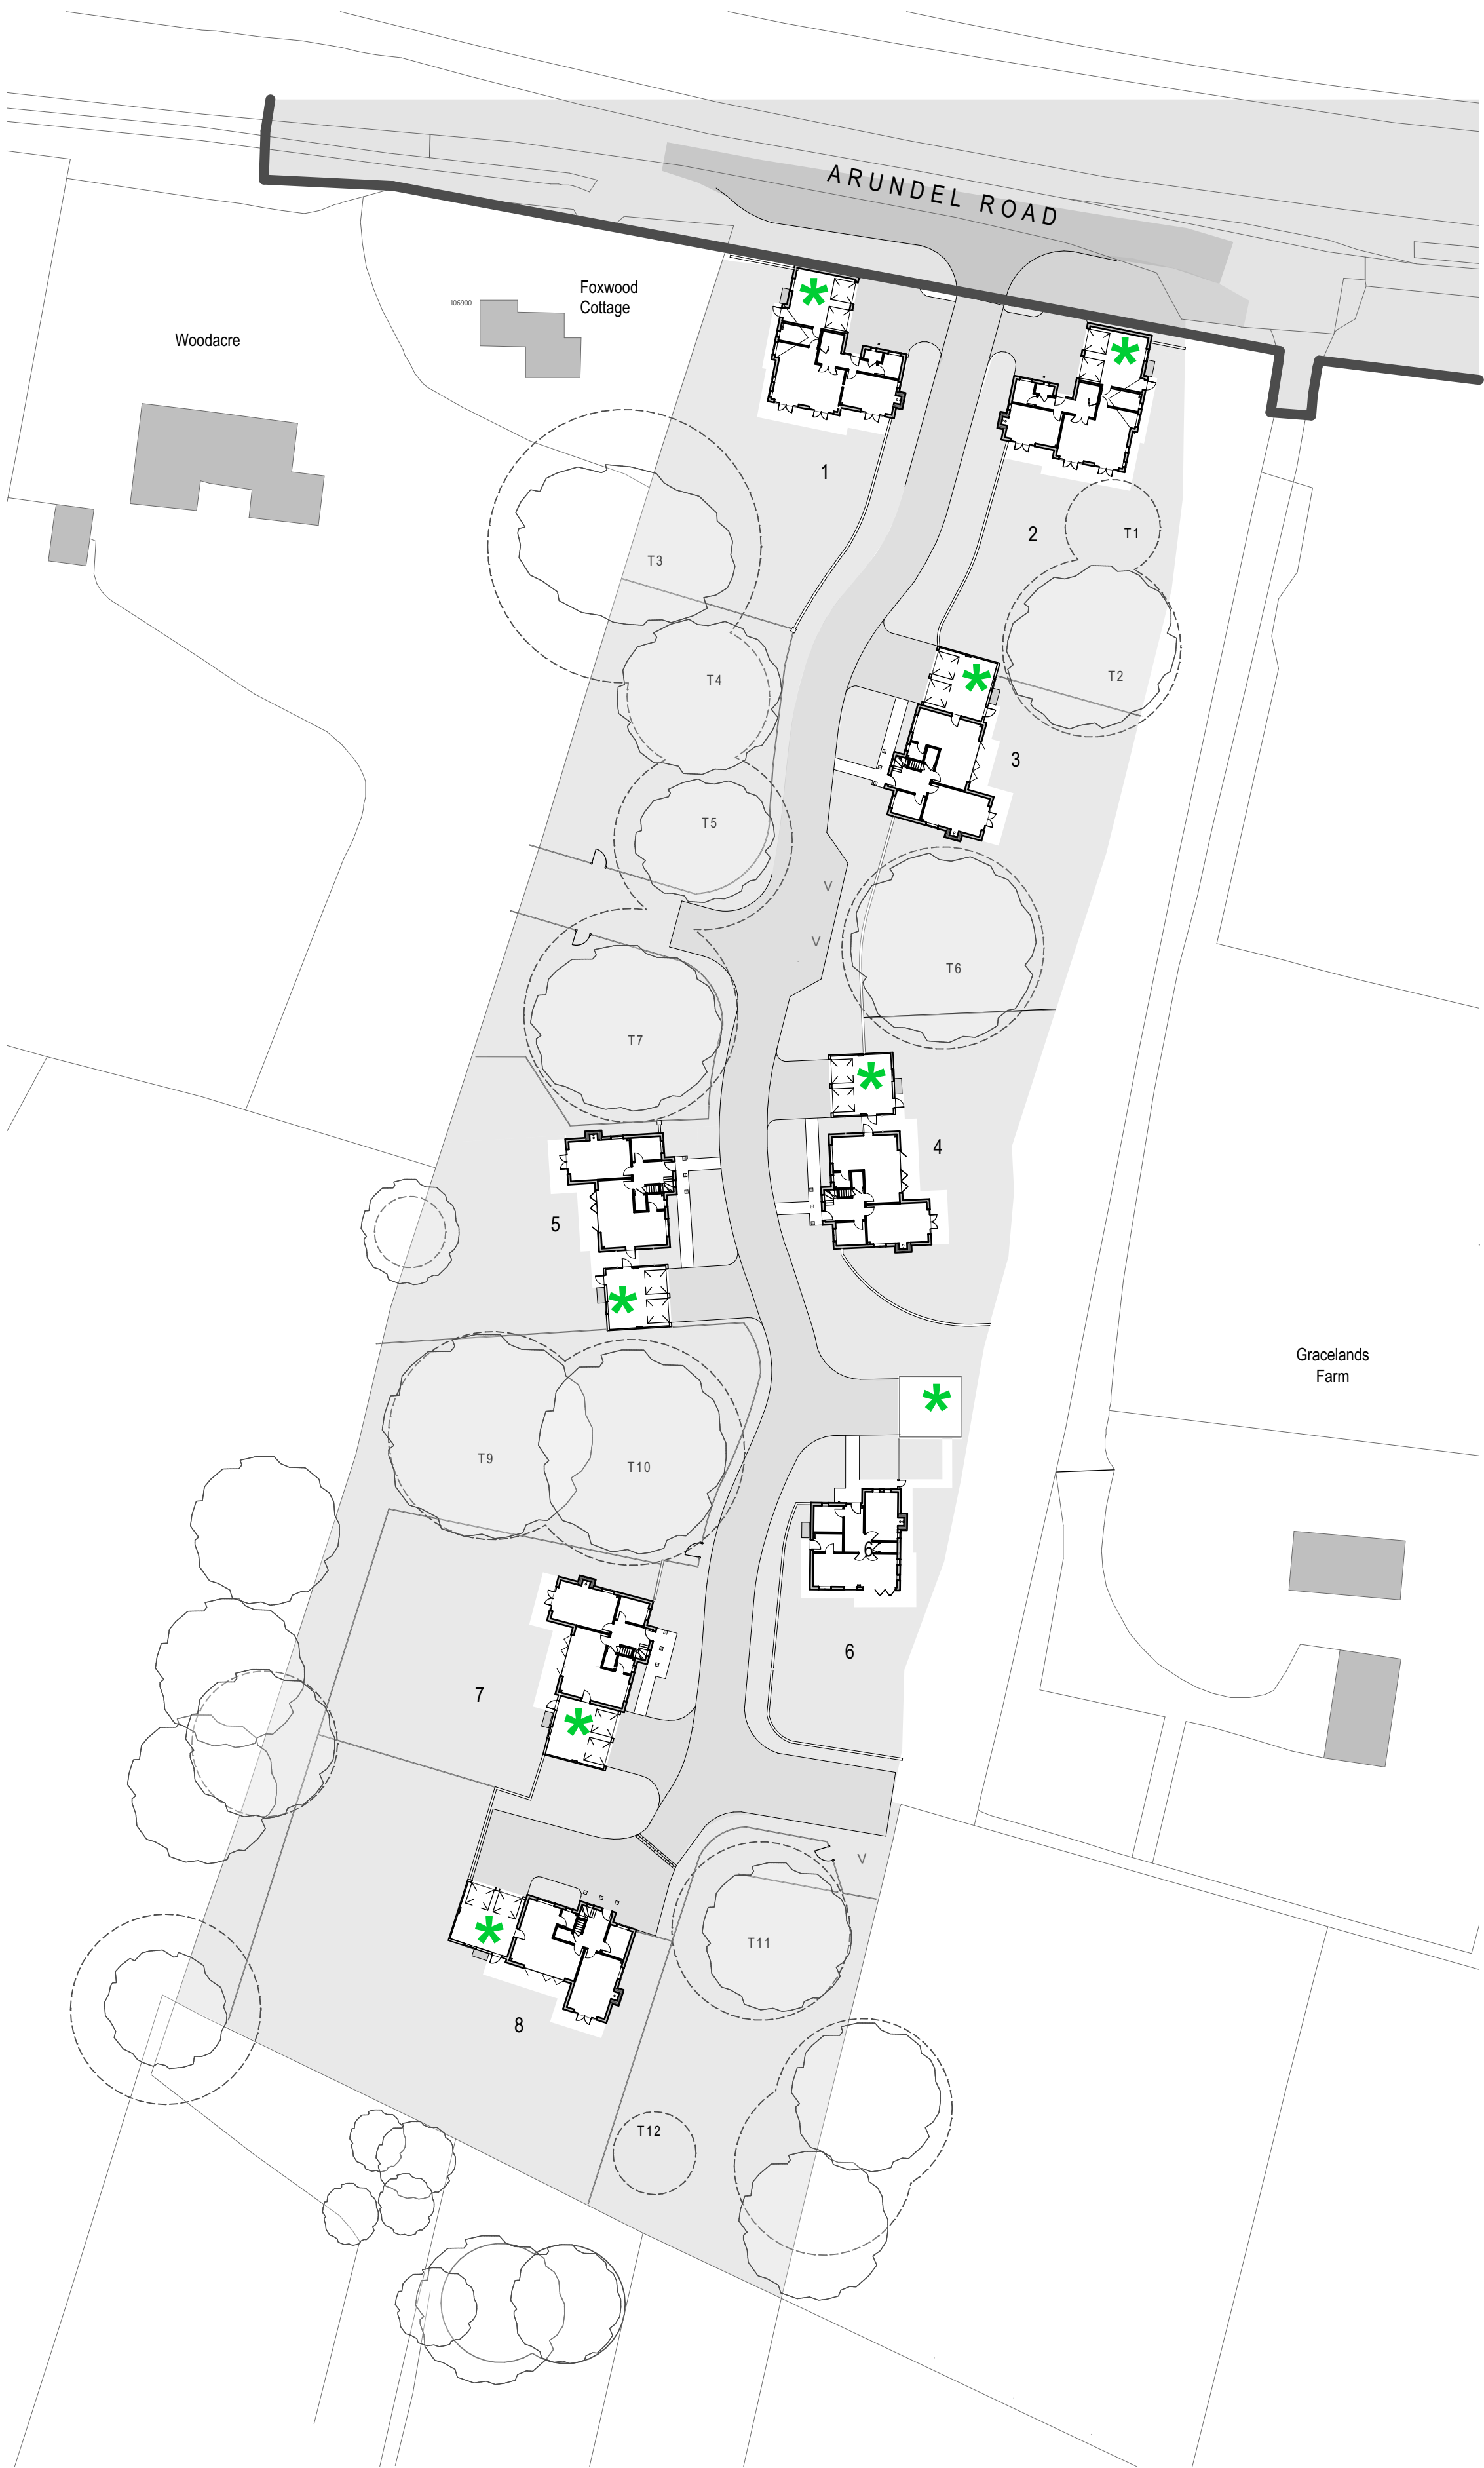

*** Socket for the provision of electric car charging.**
sockets to be wired with 10mm twin & earth supply cable direct and including 40amp circuit breaker from the consumer unit to the position as indicated on the drawings. This installation is to ensure that the occupants can install their own 32amp single car charging point or double if they wish at a later date using this pre-wired installation and appropriate circuit breaker.

A 18/11/20 notes added



ELEC VEHICLE CHARGING POINTS

DEVELOPMENT AT
LAND SOUTH OF
ARUNDEL ROAD
FONTWELL

FOR
CRAYFERN HOMES LIMITED

SCALE:1 : 500 DATE:JAN 19 DRAWING NO:54_17_104_A