
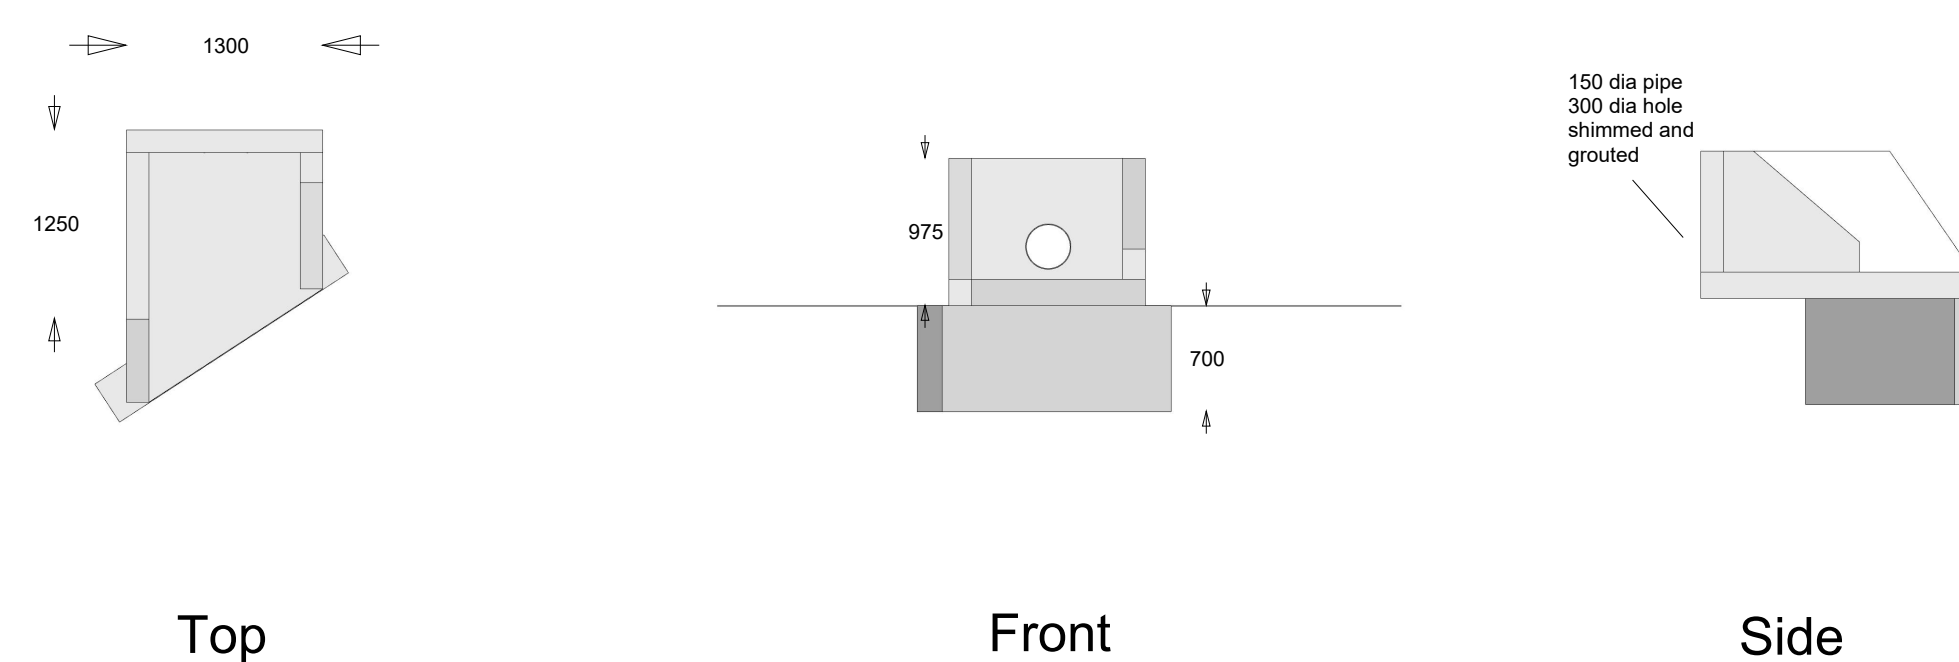
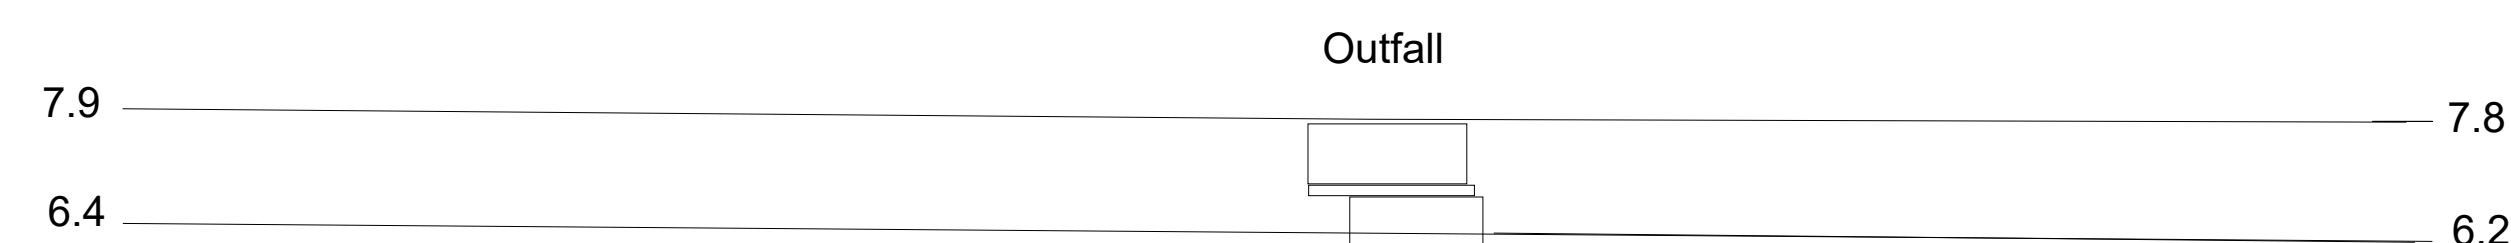
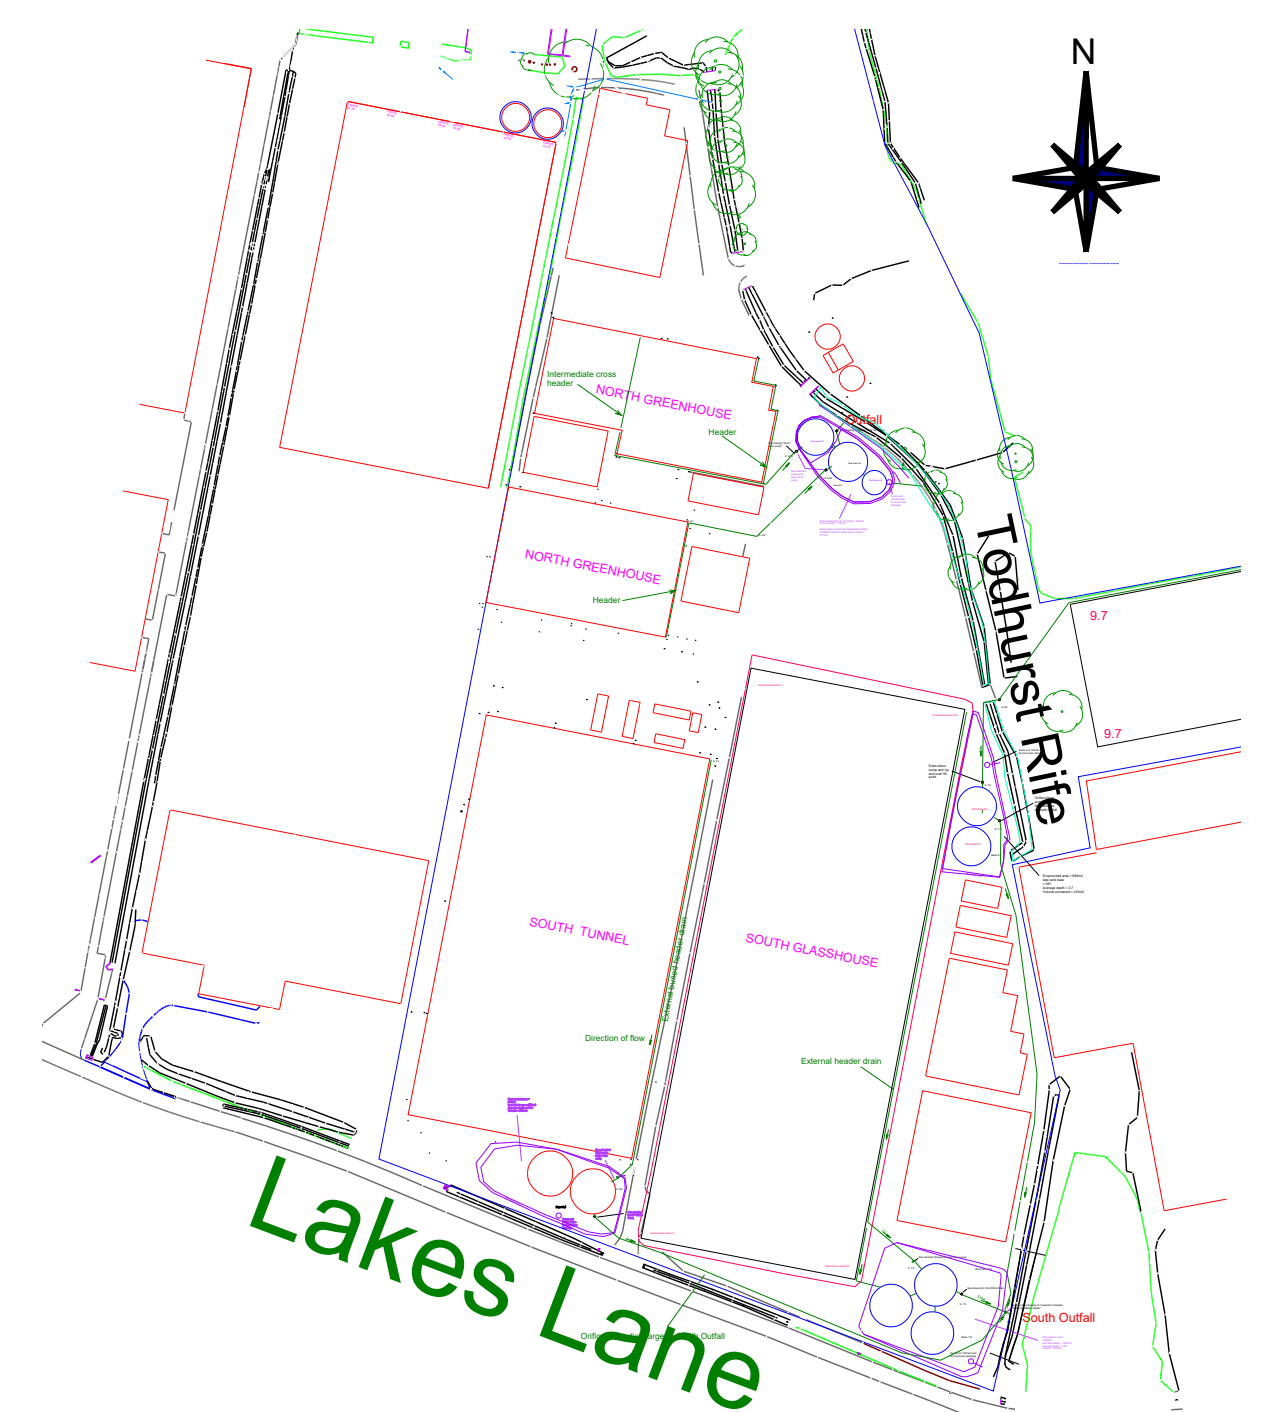
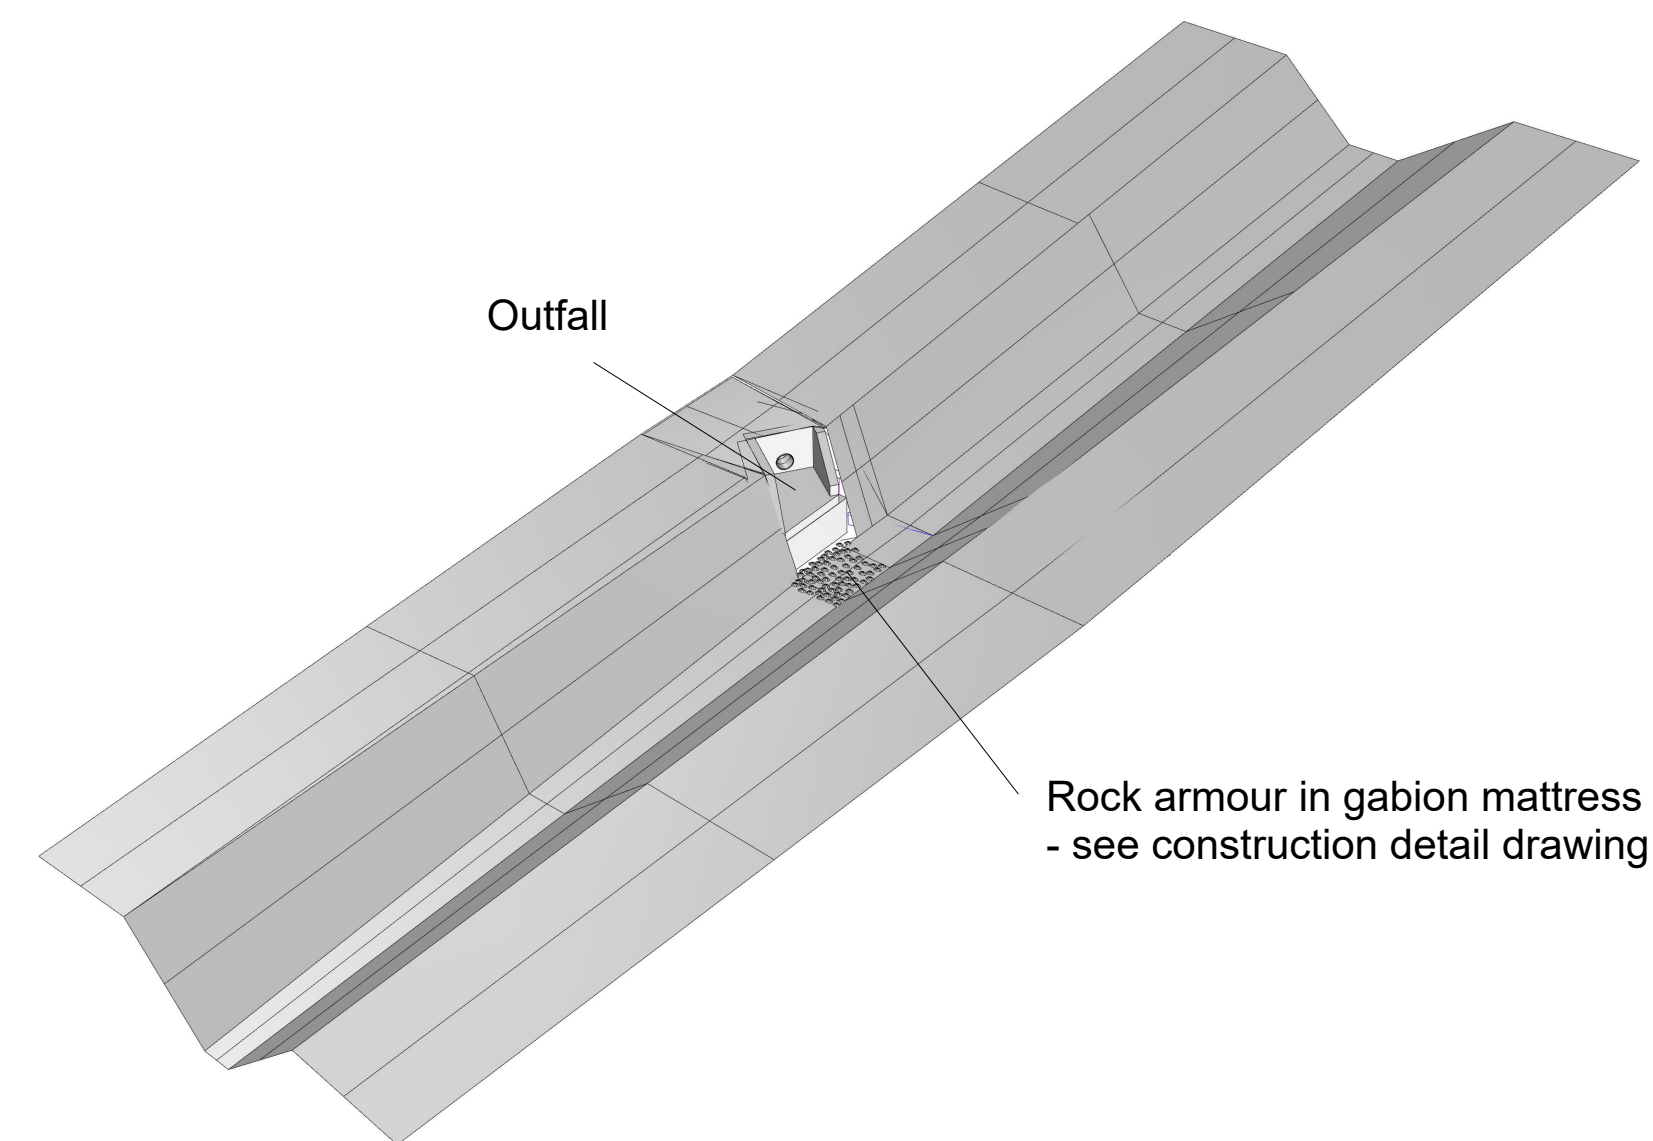


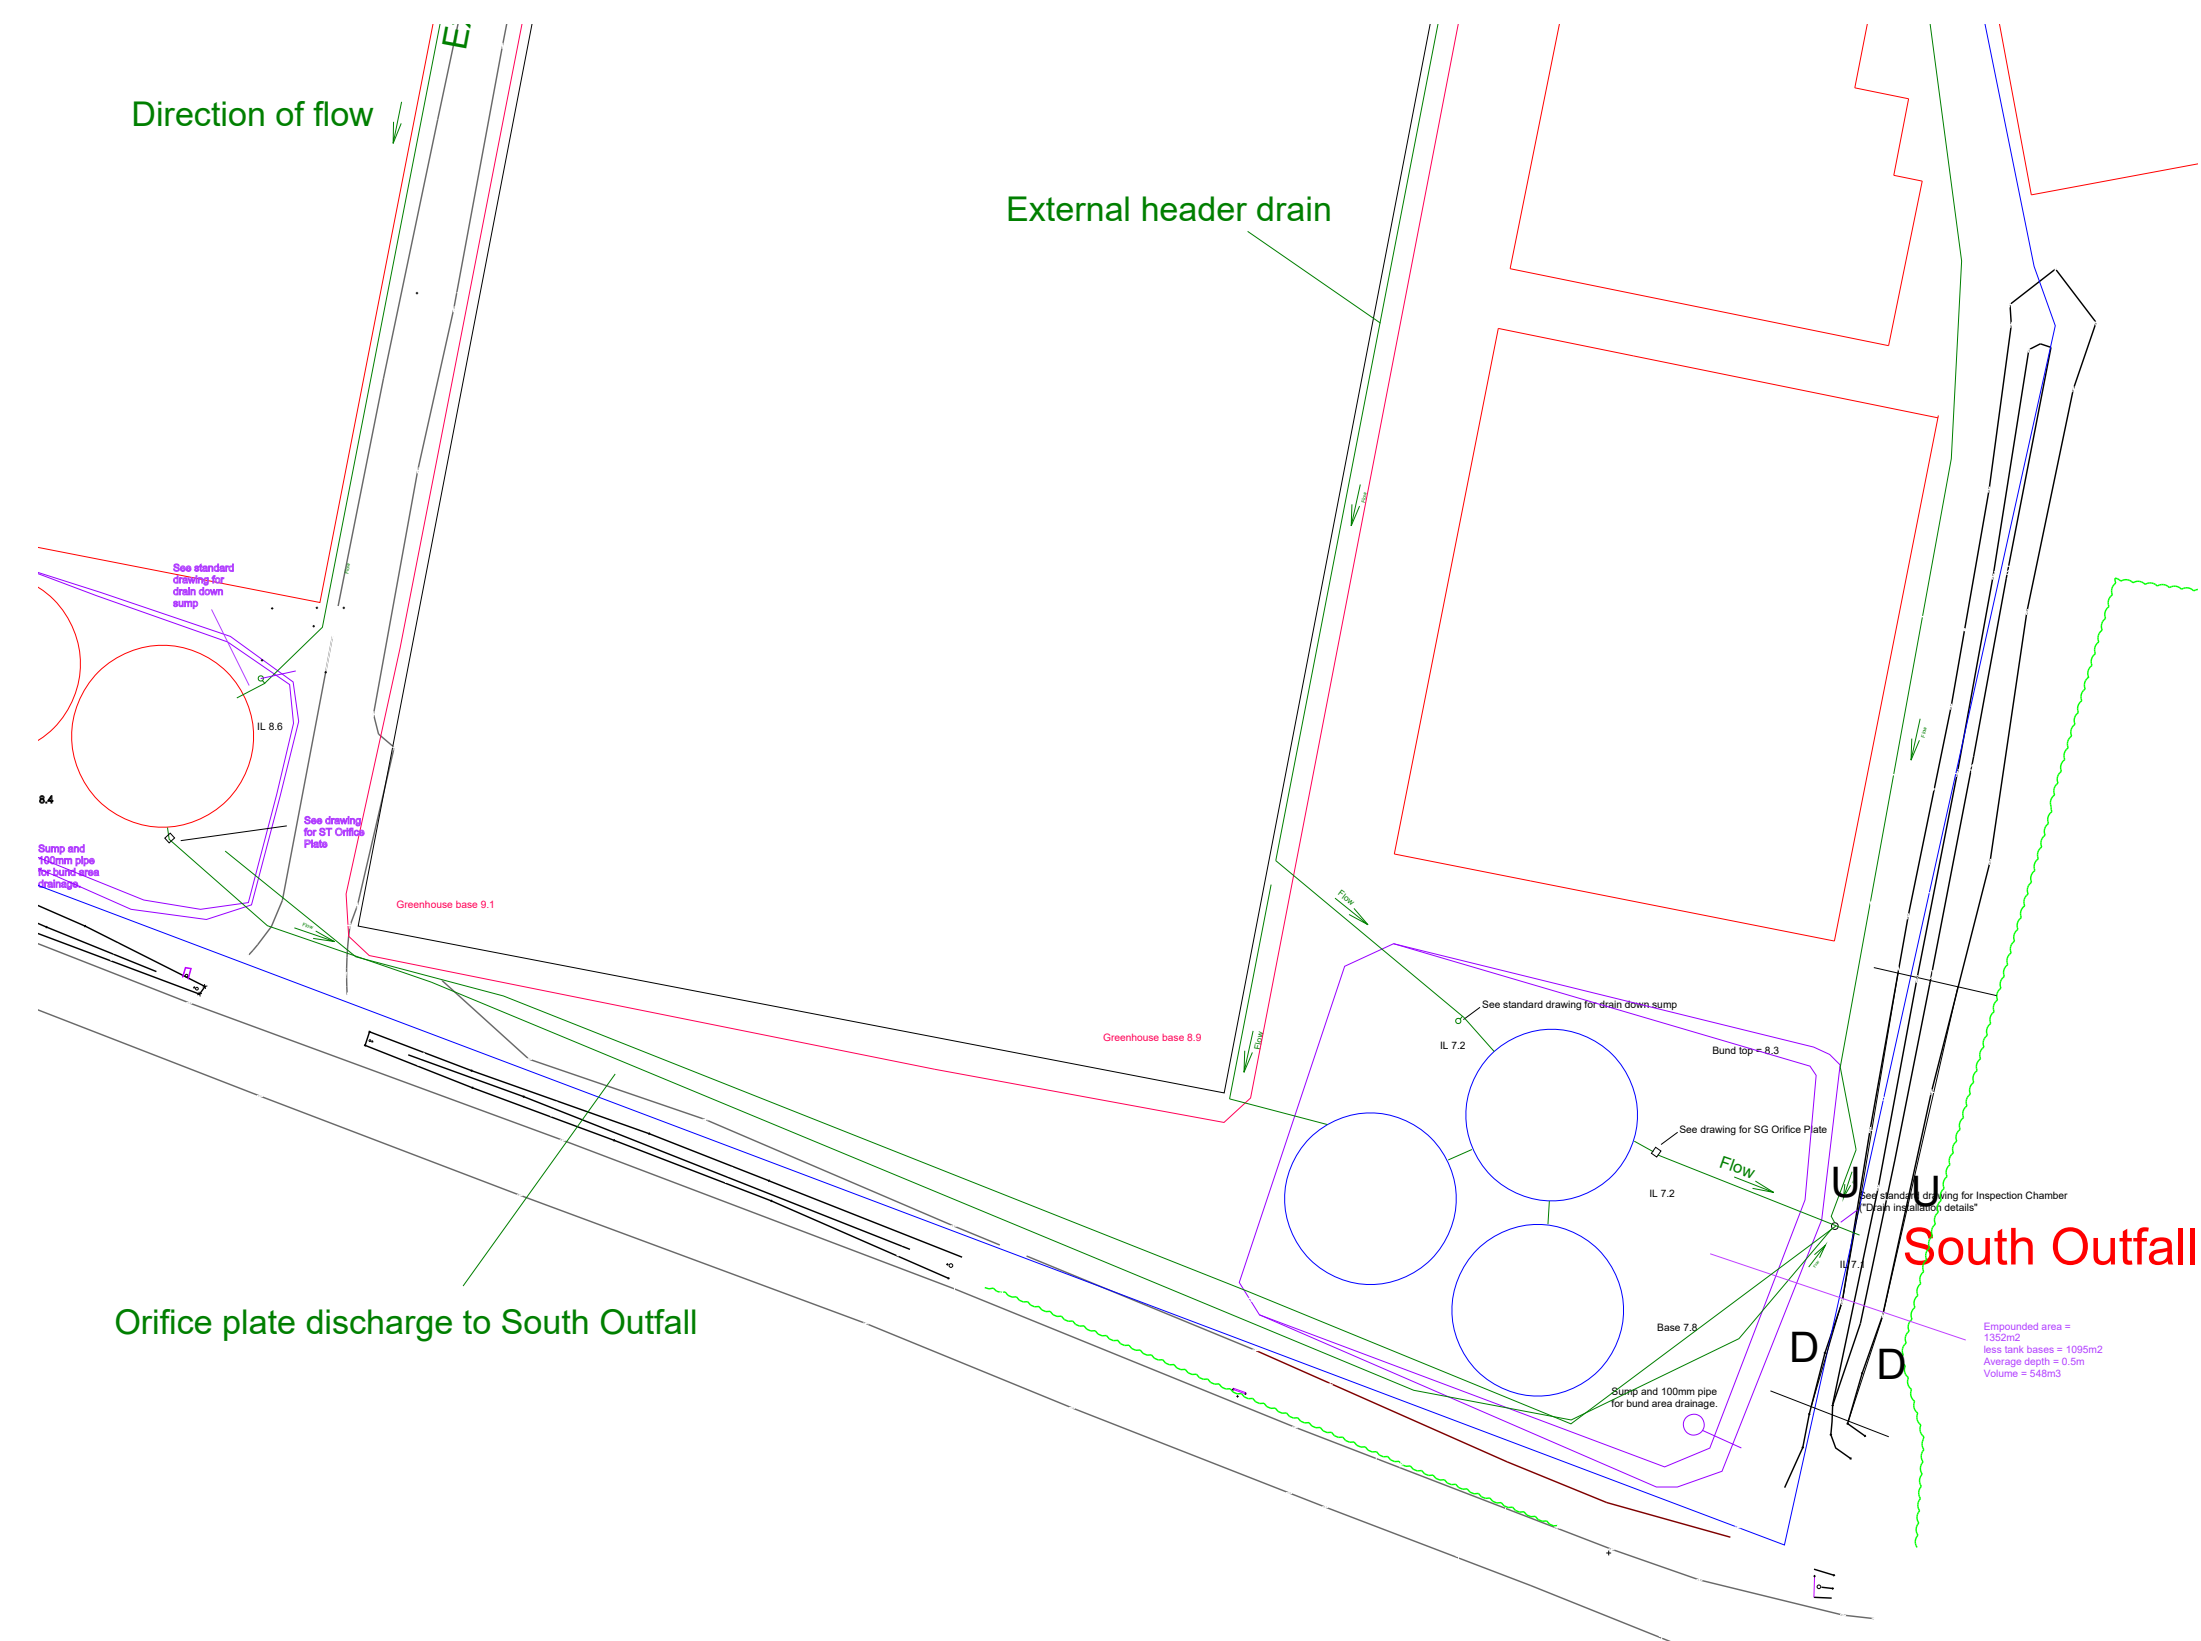

Fleurie Nursery  
Lake Lane  
Barnham

## South Outfall

Date: 23.02.24  
Scale As marked for A1  
Drawn AM  
Revisions

Hennock International Ltd

Church Road  
Hennock  
Newton Abbot  
Devon TQ13 9QE

\_\_\_\_\_