


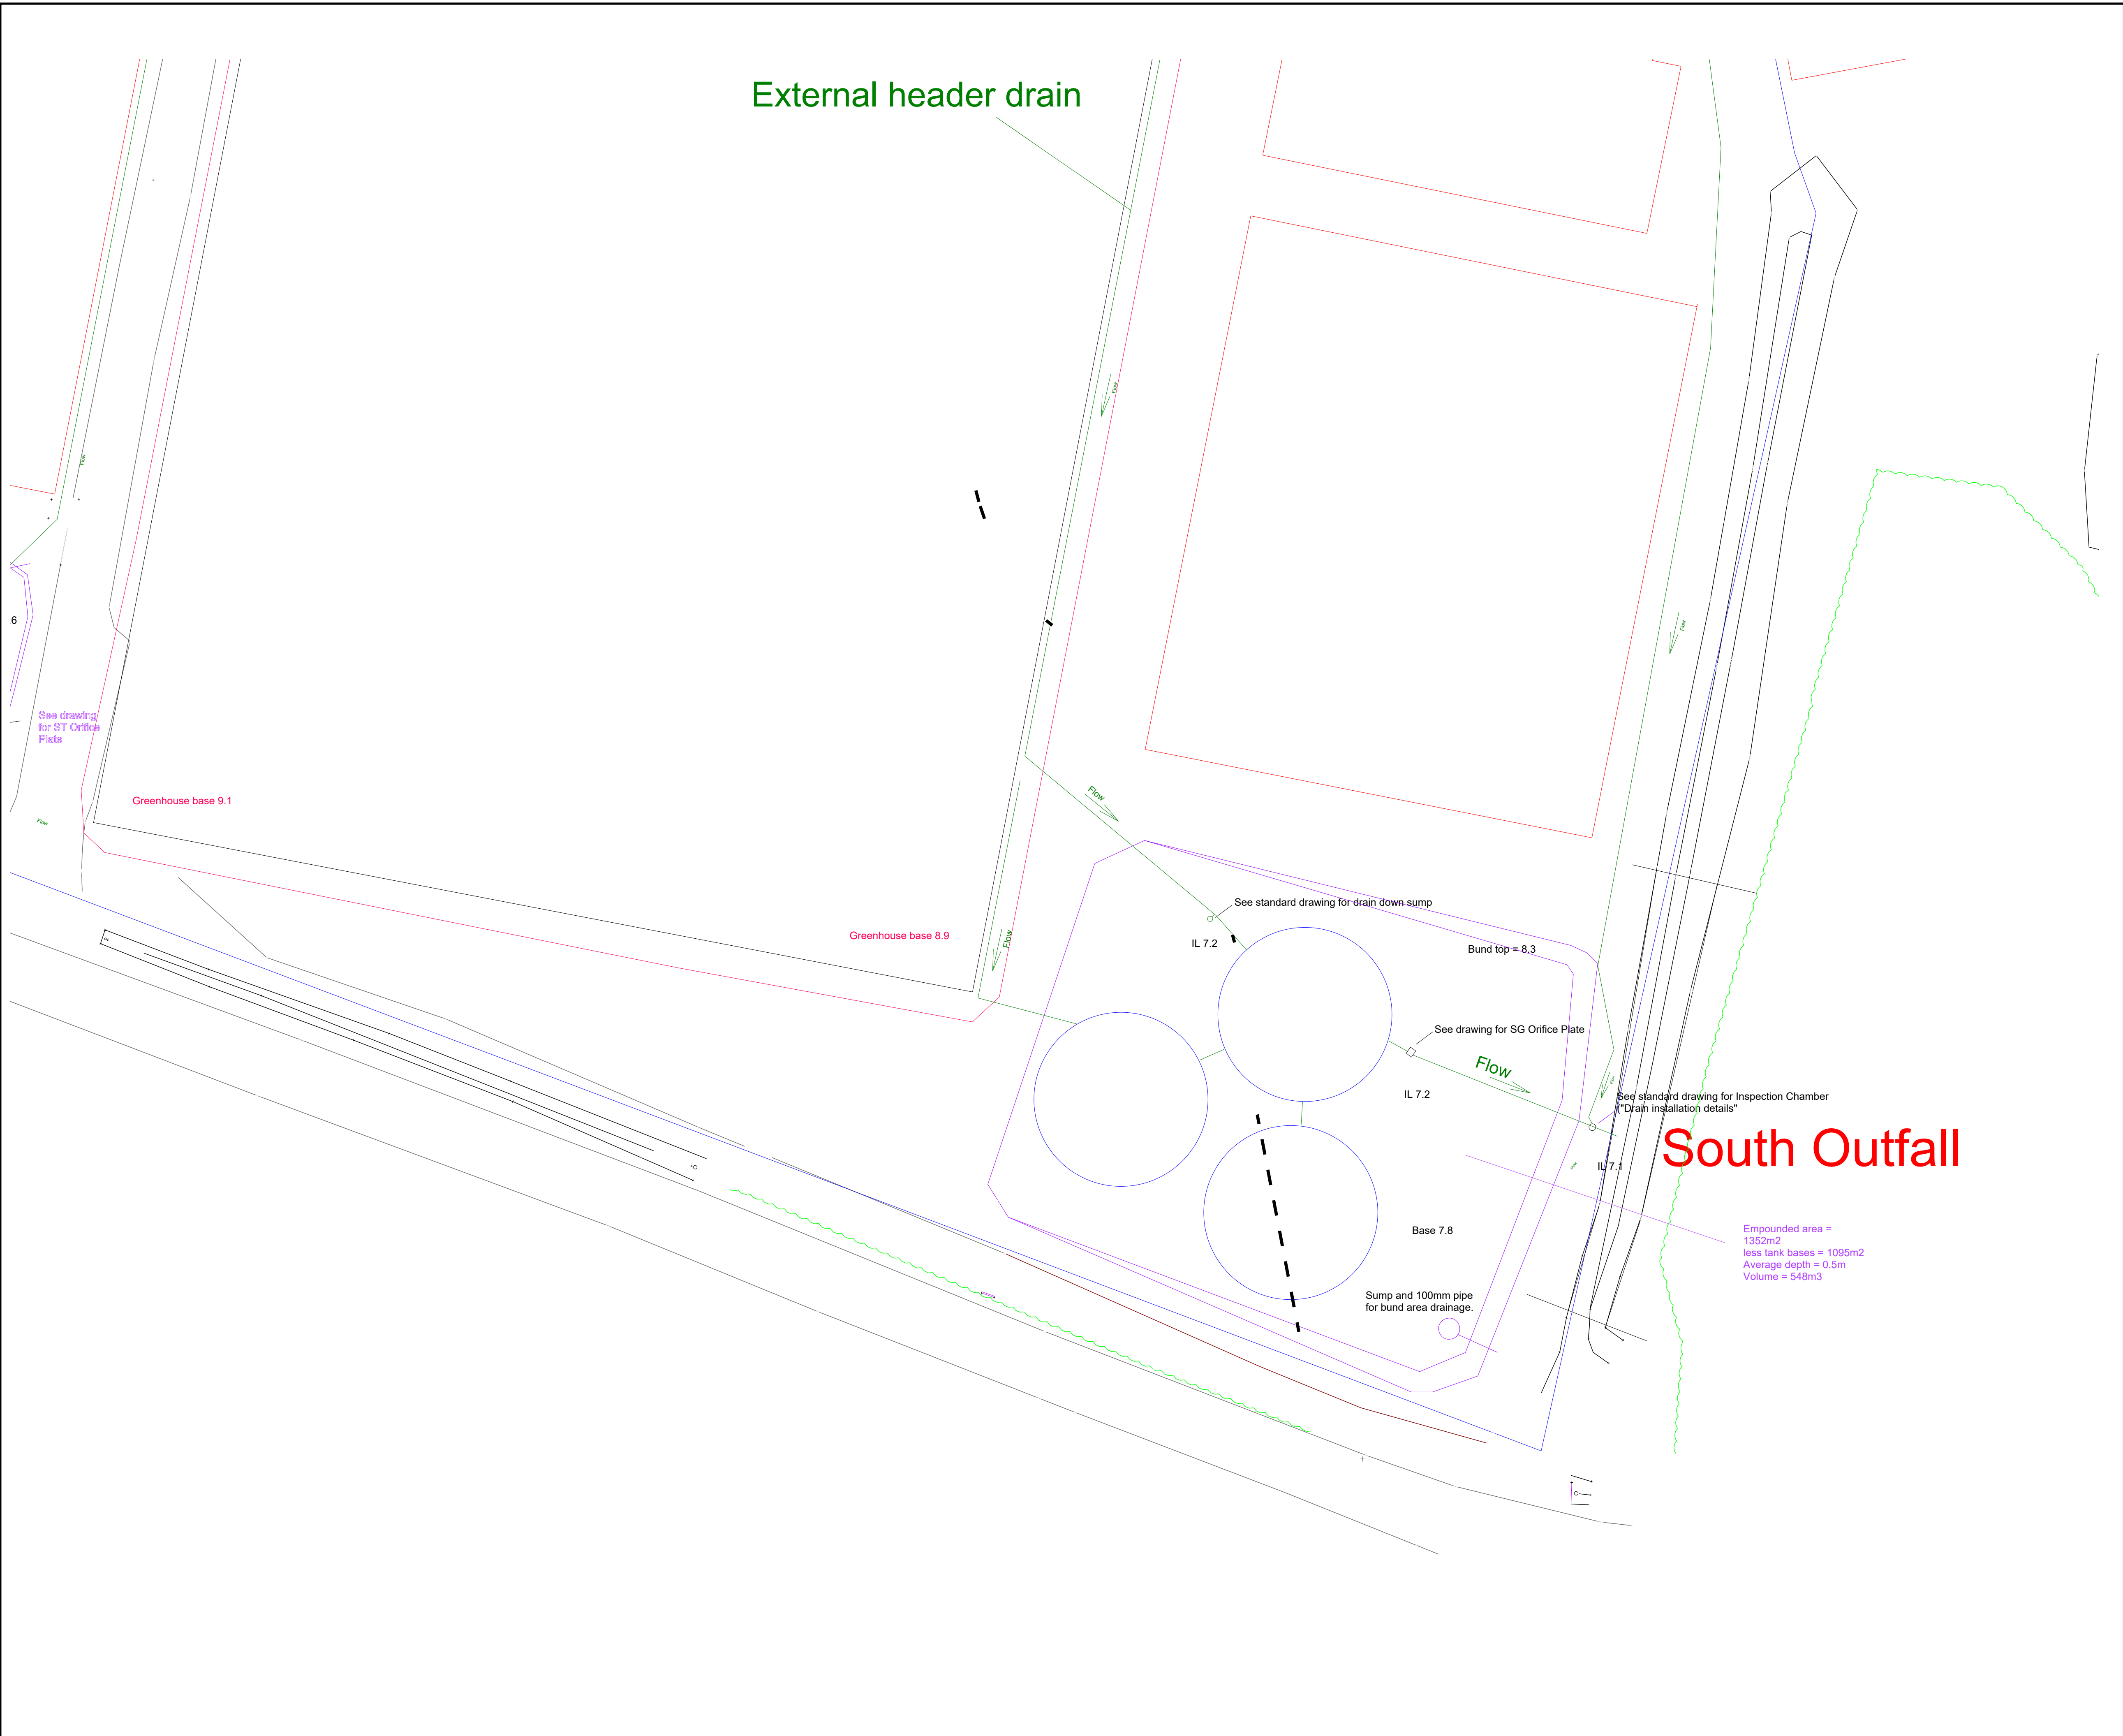

Exceedance banded area outlined PURPLE.

Attenuation tanks shown blue.

Drain runs shown dark green.

Outfall - see separate drawing ("Outfall south") for detail.

Largest tank = 512m3

Empounded area = 1352m2
less tank bases = 1095m2
Average depth = 0.5m
Volume = 548m3

Minimum 3m maintenance access beside rive maintained.

Fleurie Nursery
Lake Lane
Barnham

South Glass Exceedance

Date: 15.10.25
Scale 1:250 (A1)
Drawn AM

Revisions
30.1.26

Hennock International Ltd

Church Road
Hennock
Newton Abbot
Devon TQ13 9QE