
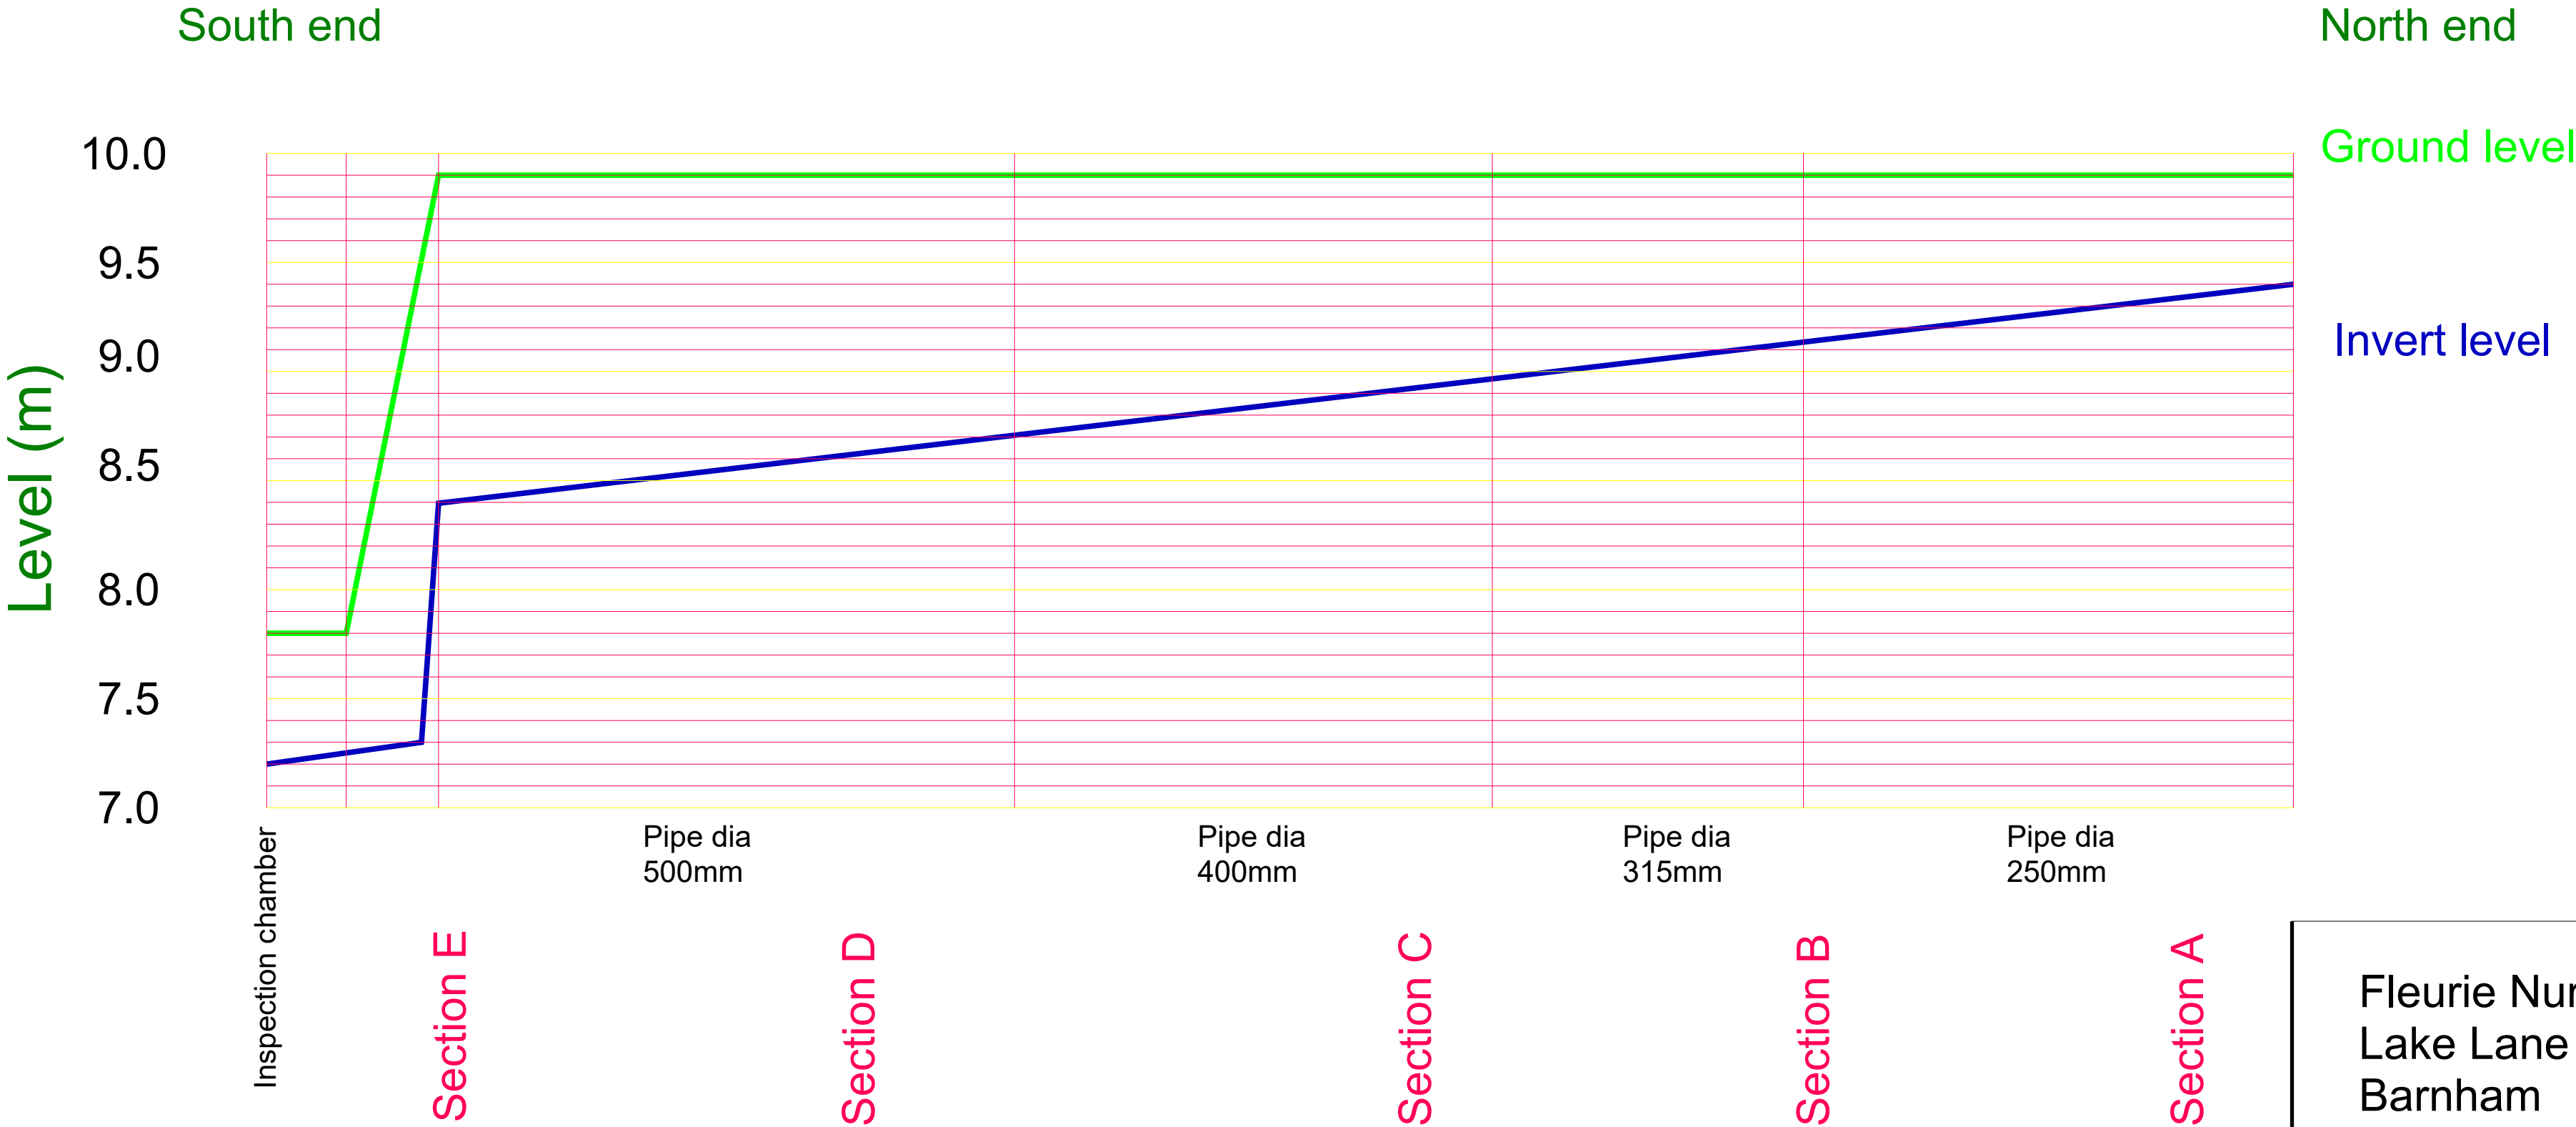


South glasshouses (not yet built)

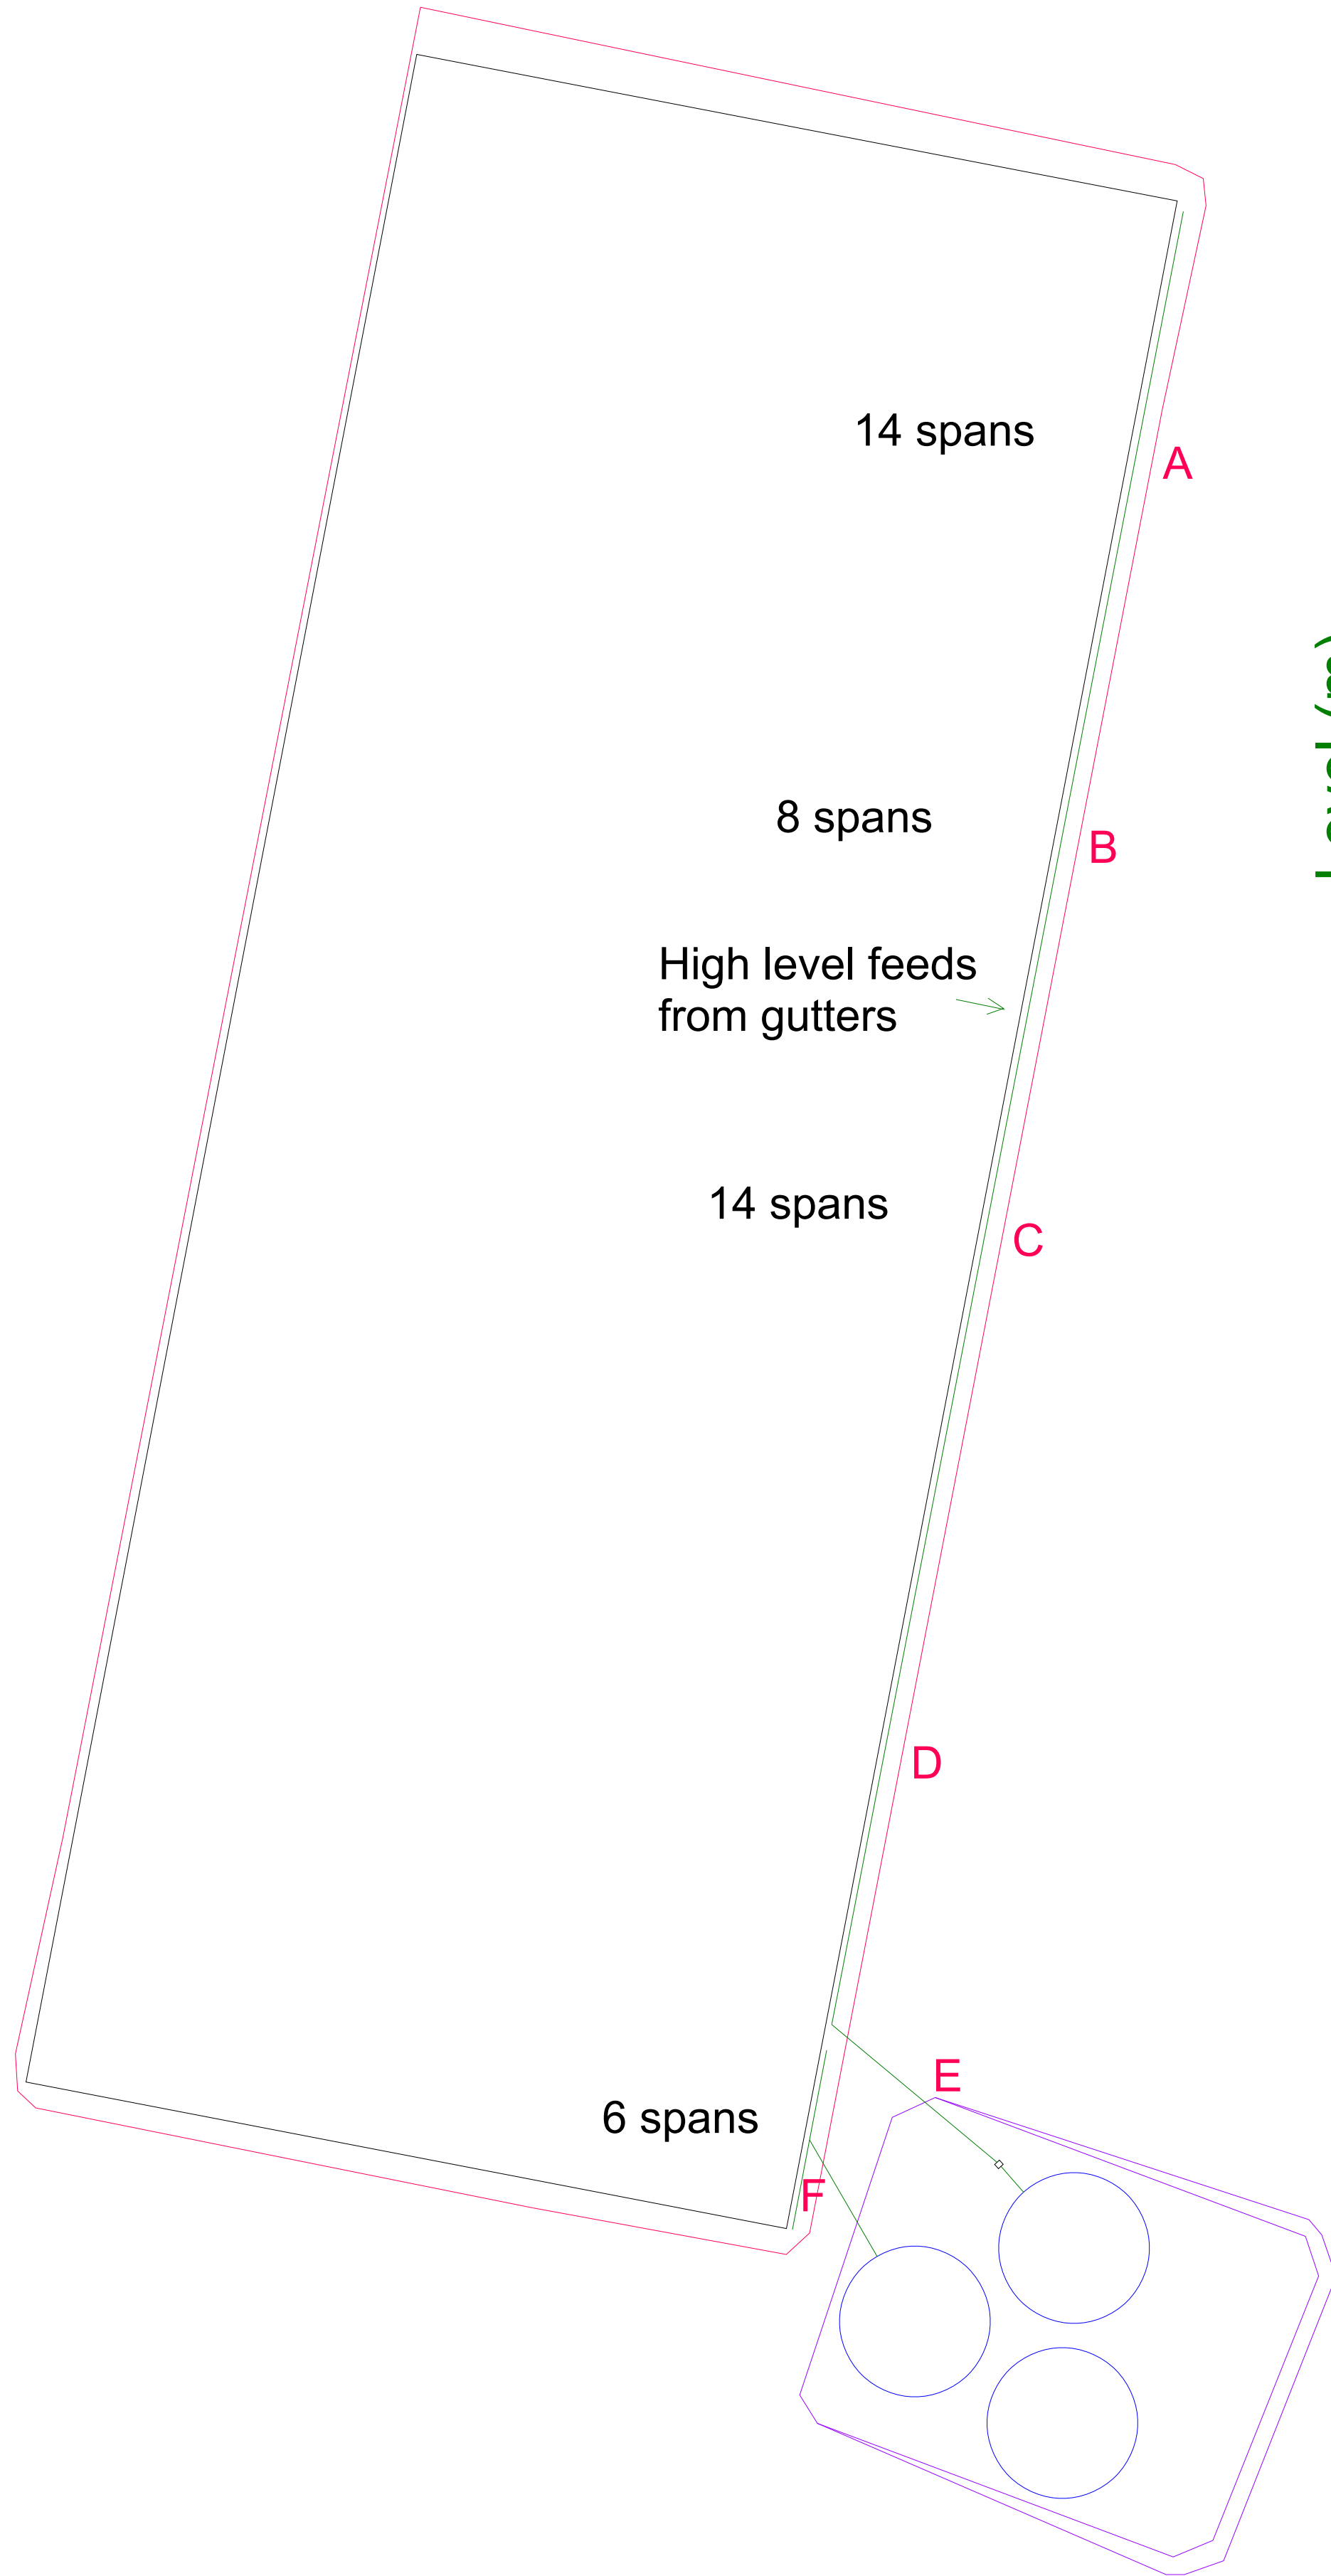

Section F - note that this is for the first 6 downpipes and is 150mm dia PVC, therefore will be all above ground.

Pipe route shown on plan view, pipe invert and ground levels shown beside (vertical scale (levels) different to horizontal scale (pipe)).

Fleurie Nursery
Lake Lane
Barnham

South Glass Pipe and Invert

Date: 23.11.23
Scale 1:500 (A1)
Plan & HORIZONTAL AXIS ONLY
Drawn AM
Revisions
15.10.25 Boundary, text, re-scaled, simplified.
4.2.26 Minor details, invert levels

Hennock International Ltd

Church Road
Hennock
Newton Abbot
Devon TQ13 9QE