


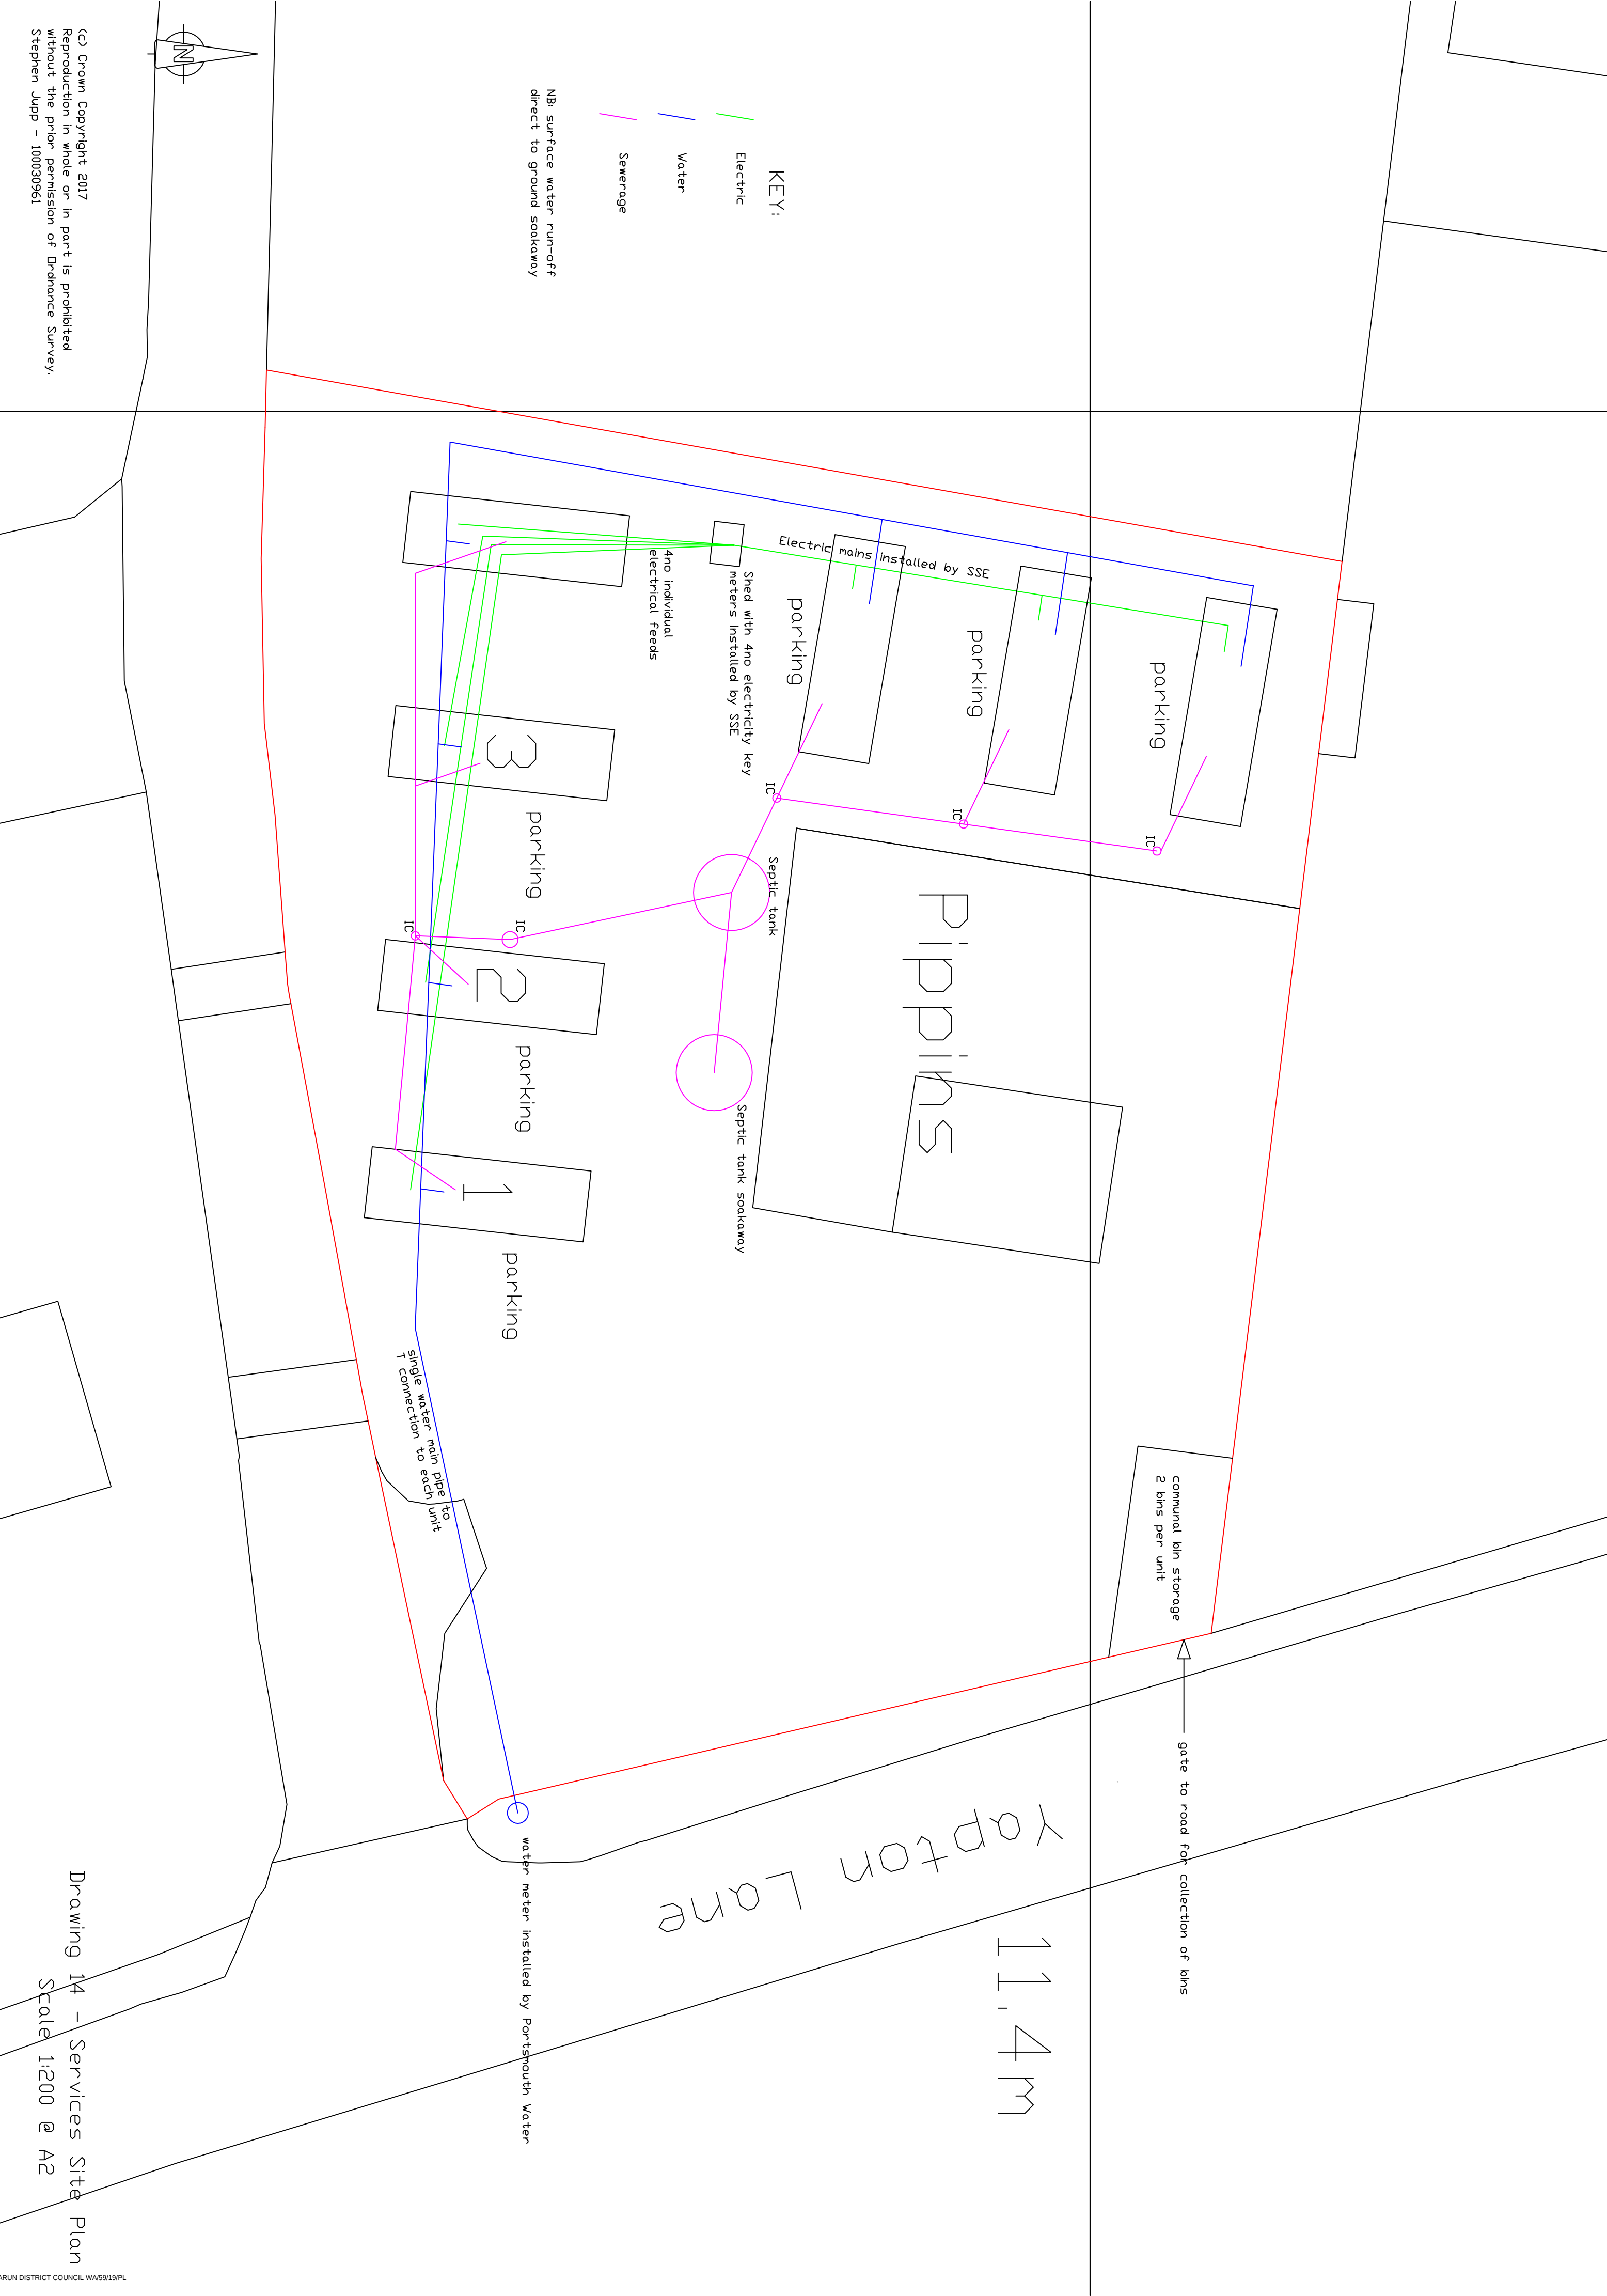

KEY:

- Electric
- Water
- Sewerage

NB: surface water run-off
direct to ground soakaway