


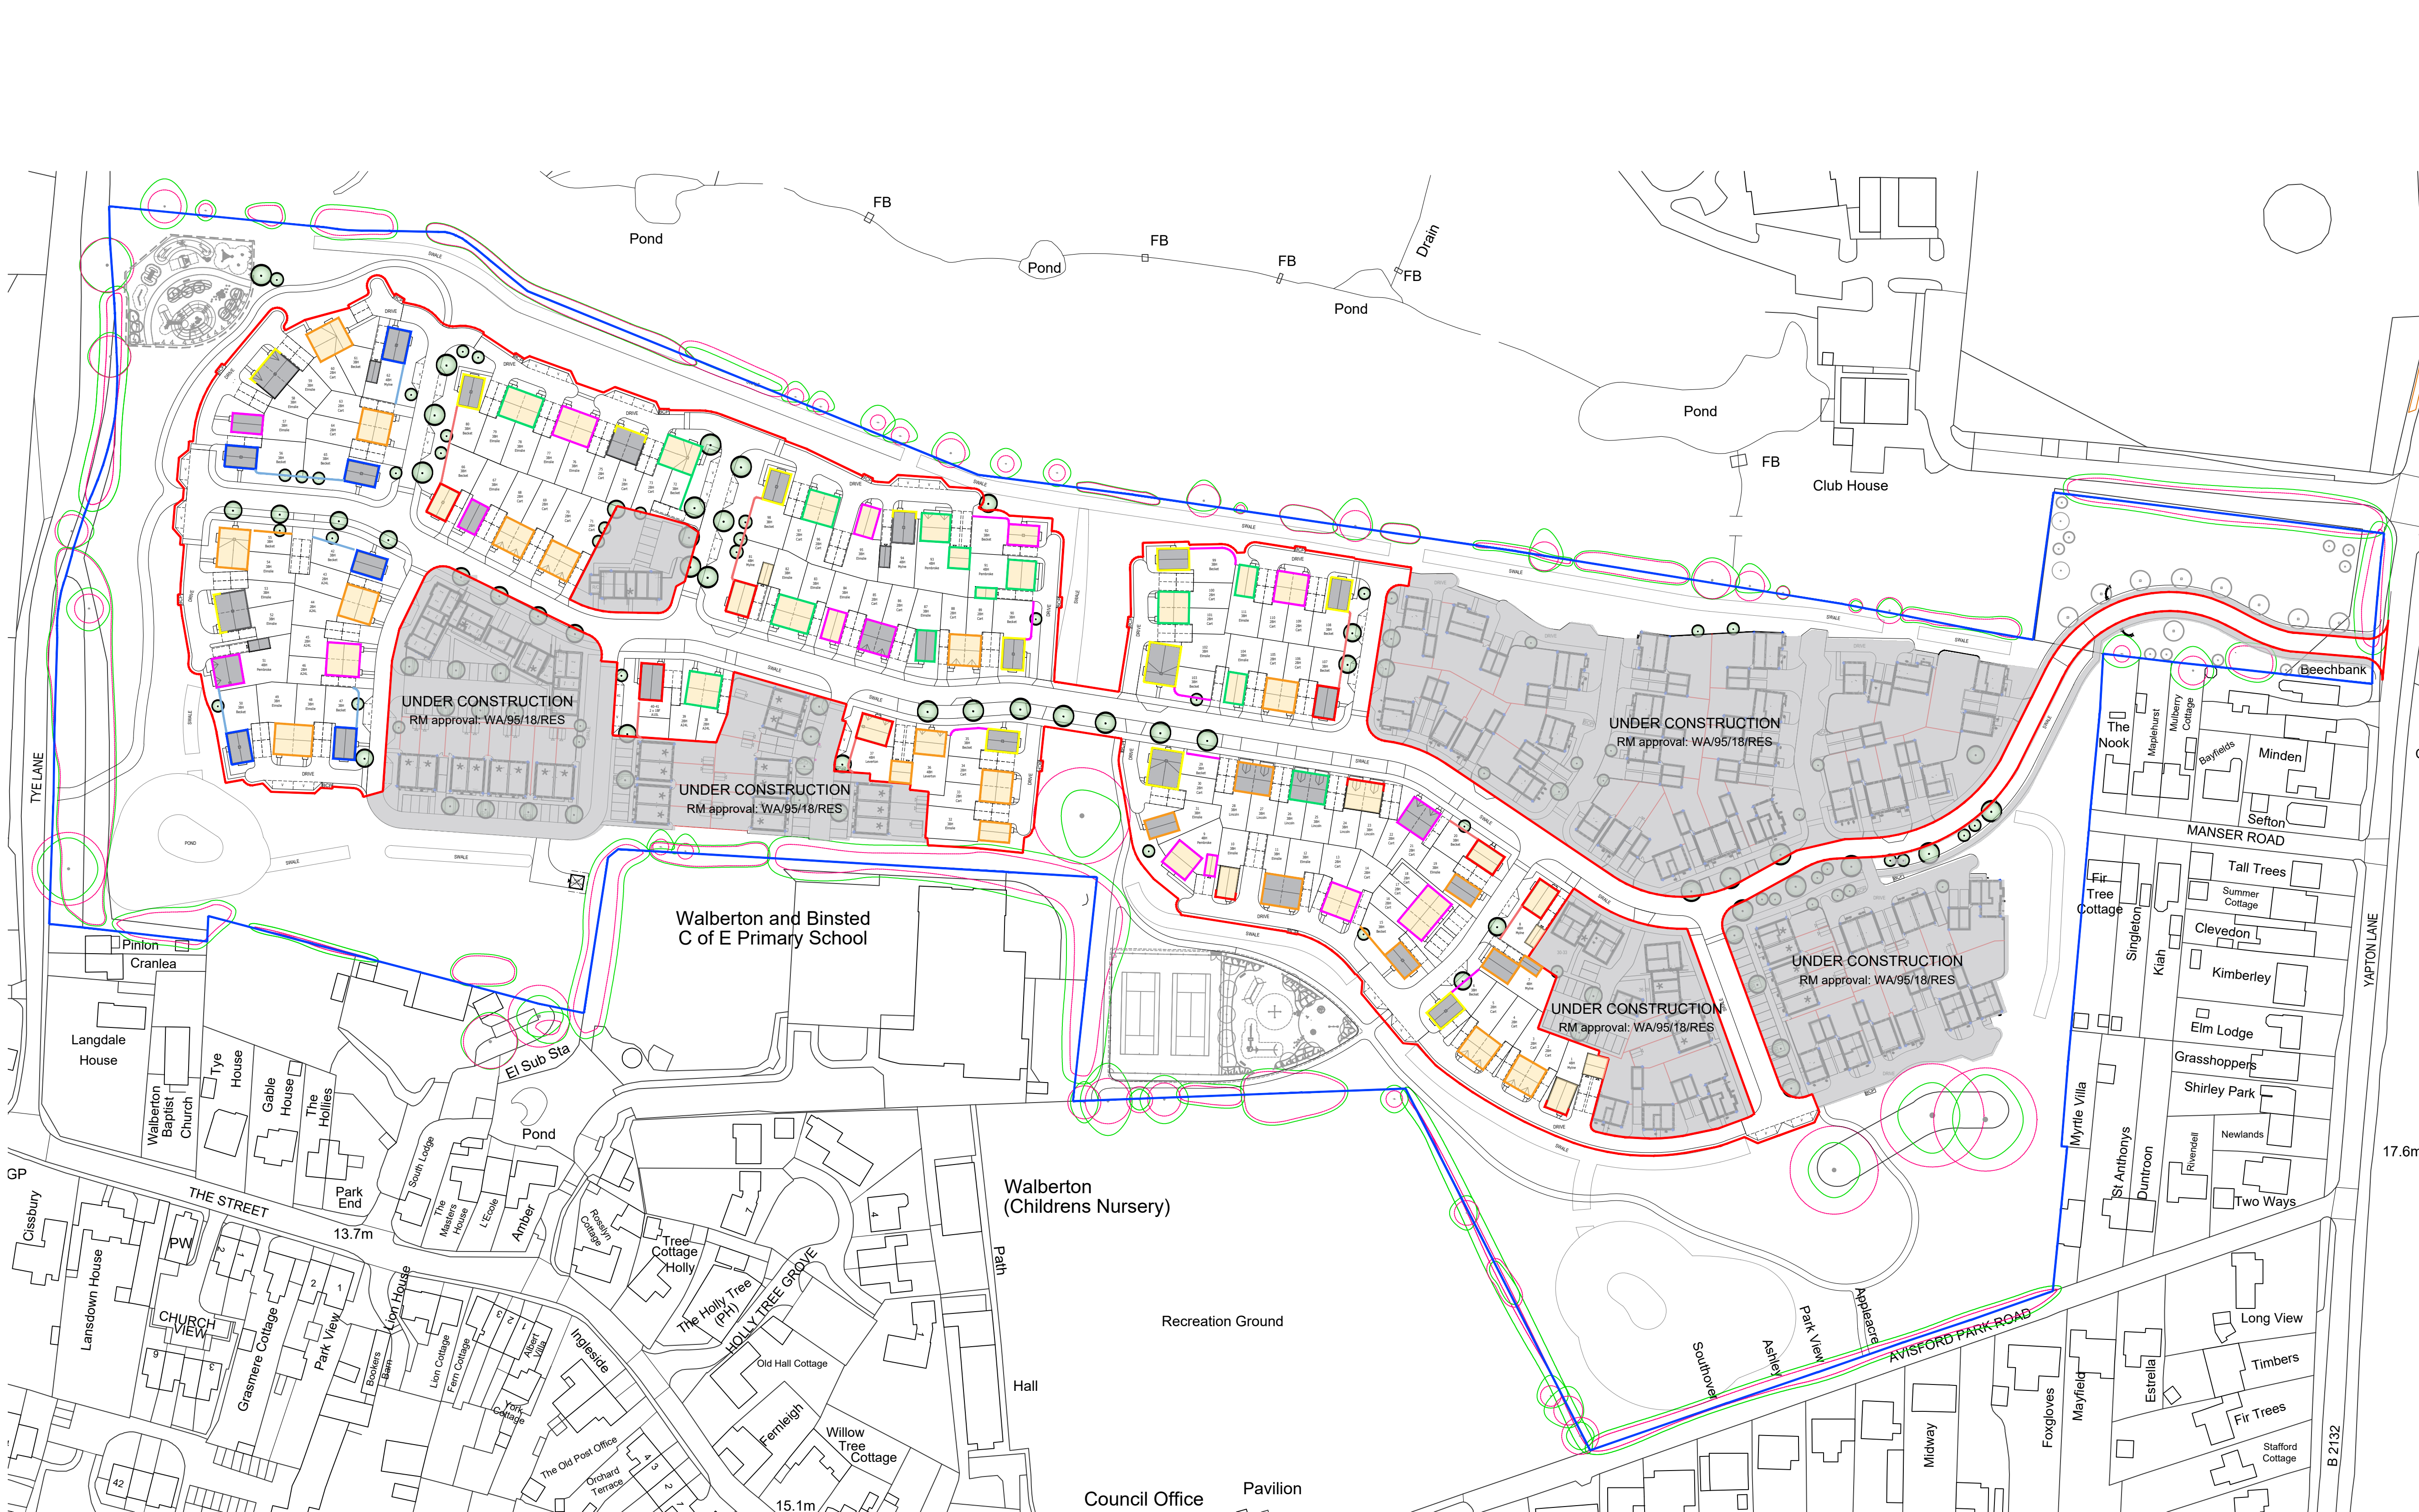

Material Key

- Standtoft Plain Tile - Terracotta  
Red with Nutcombe Multi Brick
- Weber Monocouche Cream -  
Smooth/Roughcast with Warnham  
Red Stock Brick
- Cobblestone with Maplehurst  
Light Multi Brick
- Olde Wealden Multi Brick
- Lingfield Red Multi Brick
- Warnham Red Stock Brick
- Nutcombe Multi Brick
- Maplehurst Light Multi Brick
- Redland Plain Tile - Autumn 23
- Redland Cambrian Slate

|     |          |                      |    |    |
|-----|----------|----------------------|----|----|
| C   | 07.09.20 | Redline Update       | PB | NF |
| B   | 26.08.20 | Planning permission. | PB | NF |
| A   | 21.08.20 | Update to Materials  | PB | NF |
| Rev | Date     | Revision Details     | Dr | Ch |

**ECE Architecture**  
www.ecearchitecture.com

London: 76 Great Suffolk Street  
London, SE1 0BL  
T 0207 928 2773 E london@ecearchitecture.com  
Sussex: Brooklyn Chambers, 11 Goring Road  
Worthing, West Sussex, BN12 4AP  
T 01903 248777 E sussex@ecearchitecture.com  
Bristol: Westworks, Colston Tower  
Colston Street, Bristol, BS1 4XE  
T 0117 214 1101 E bristol@ecewestworks.com

Client's Name  
Vistry Group

Job Title  
Avisford Grange, Walberton

Drawing Title  
Site Material Layout

Scale  
1:1000 @ A1 / 1:2000 @ A3

Drawn PB Checked NF Date 10.08.20

Job No 6913 Drawing No 002 Rev C

Status  
PRELIMINARY

CAD Plot date: 7/09/2020 - 15:06:15 6913 - walberton site - planning.dwg