

CDM 2015 Health & Safety Information

This information relates only to 'Significant Hazards' identified on this drawing and is to be read in conjunction with the Designer's Hazard Register.

KEY

-  Secure Cycle Stores
-  1.8m high gate to rear garden
-  Personnel door into garage
-  Location for refuse / wheelie bins
-  Residents refuse dragging distance
-  Individual bin collection area

B	07.09.20	Redline Update	PB	NF
A	26.08.20	Planning permission.	PB	NF
Rev	Date	Revision Details	Dr	Ch



London: 76 Great Suffolk Street
London, SE1 0BL
T 0207 928 2773 E london@ecearchitecture.com
Sussex: Brooklyn Chambers, 11 Goring Road
Worthing, West Sussex, BN12 4AP
T 01903 248777 E sussex@ecearchitecture.com
Bristol: Westworks, Colston Tower
Colston Street, Bristol, BS1 4XE
T 0117 214 1101 E bristol@ecewestworks.com
ECE Architecture
www.ecearchitecture.com

Client's Name
Vistry Group

Job Title
Avisford Grange, Walberton

Drawing Title
Detailed Layout
Sheet 2


Scale
1:500 @ A1 / 1:1000 @ A3
metres 10 20 30 40 50

Drawn	Checked	Date
PB	NF	19.08.20

Job No	Drawing No	Rev
6913	005	B

Status
PRELIMINARY

CAD Plot date: 7/09/2020 - 15:04:22 6913 - walberton site - planning.dwg

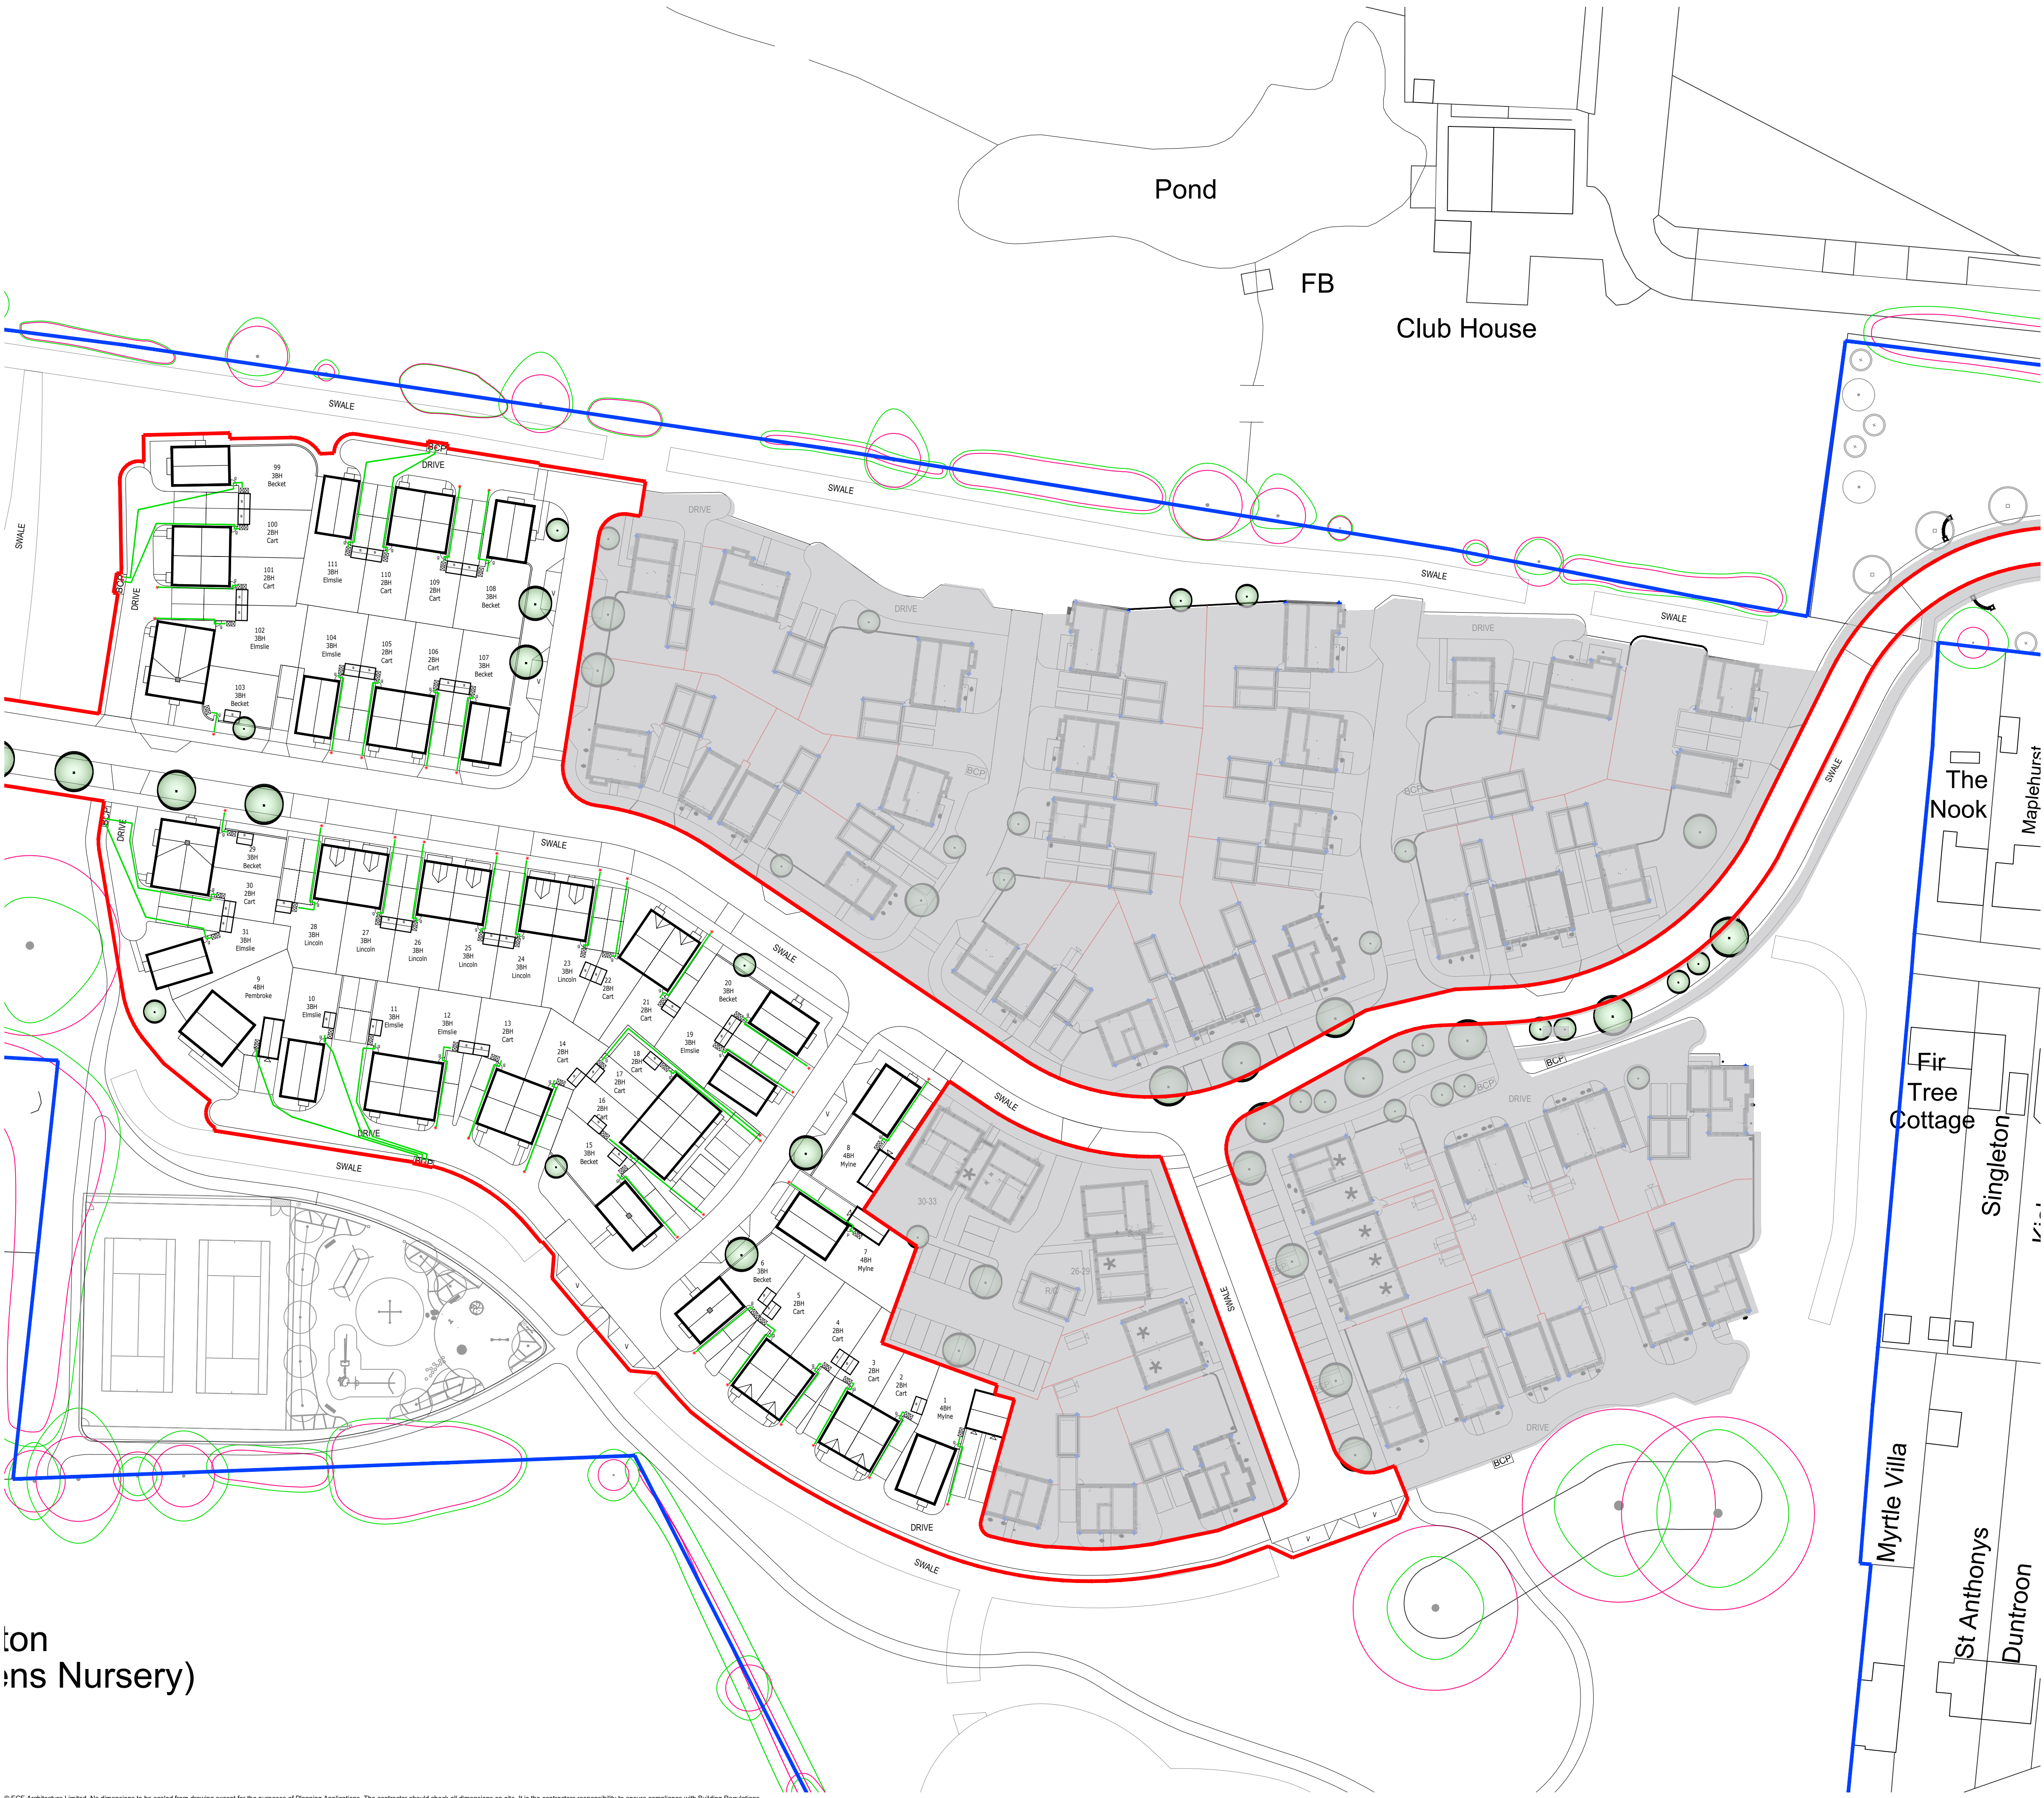

ton
ns Nursery)