


CDM 2015 Health & Safety Information

This information relates only to 'Significant Hazards' identified on this drawing and is to be read in conjunction with the Designer's Hazard Register.

Key

- 224 Allocated Car Spaces
- Cycle Storage
- 28 Visitor Car Spaces
- 12 Garages
- 1 Double Garage
- 2 Shared Garages
- 8 Single Garages

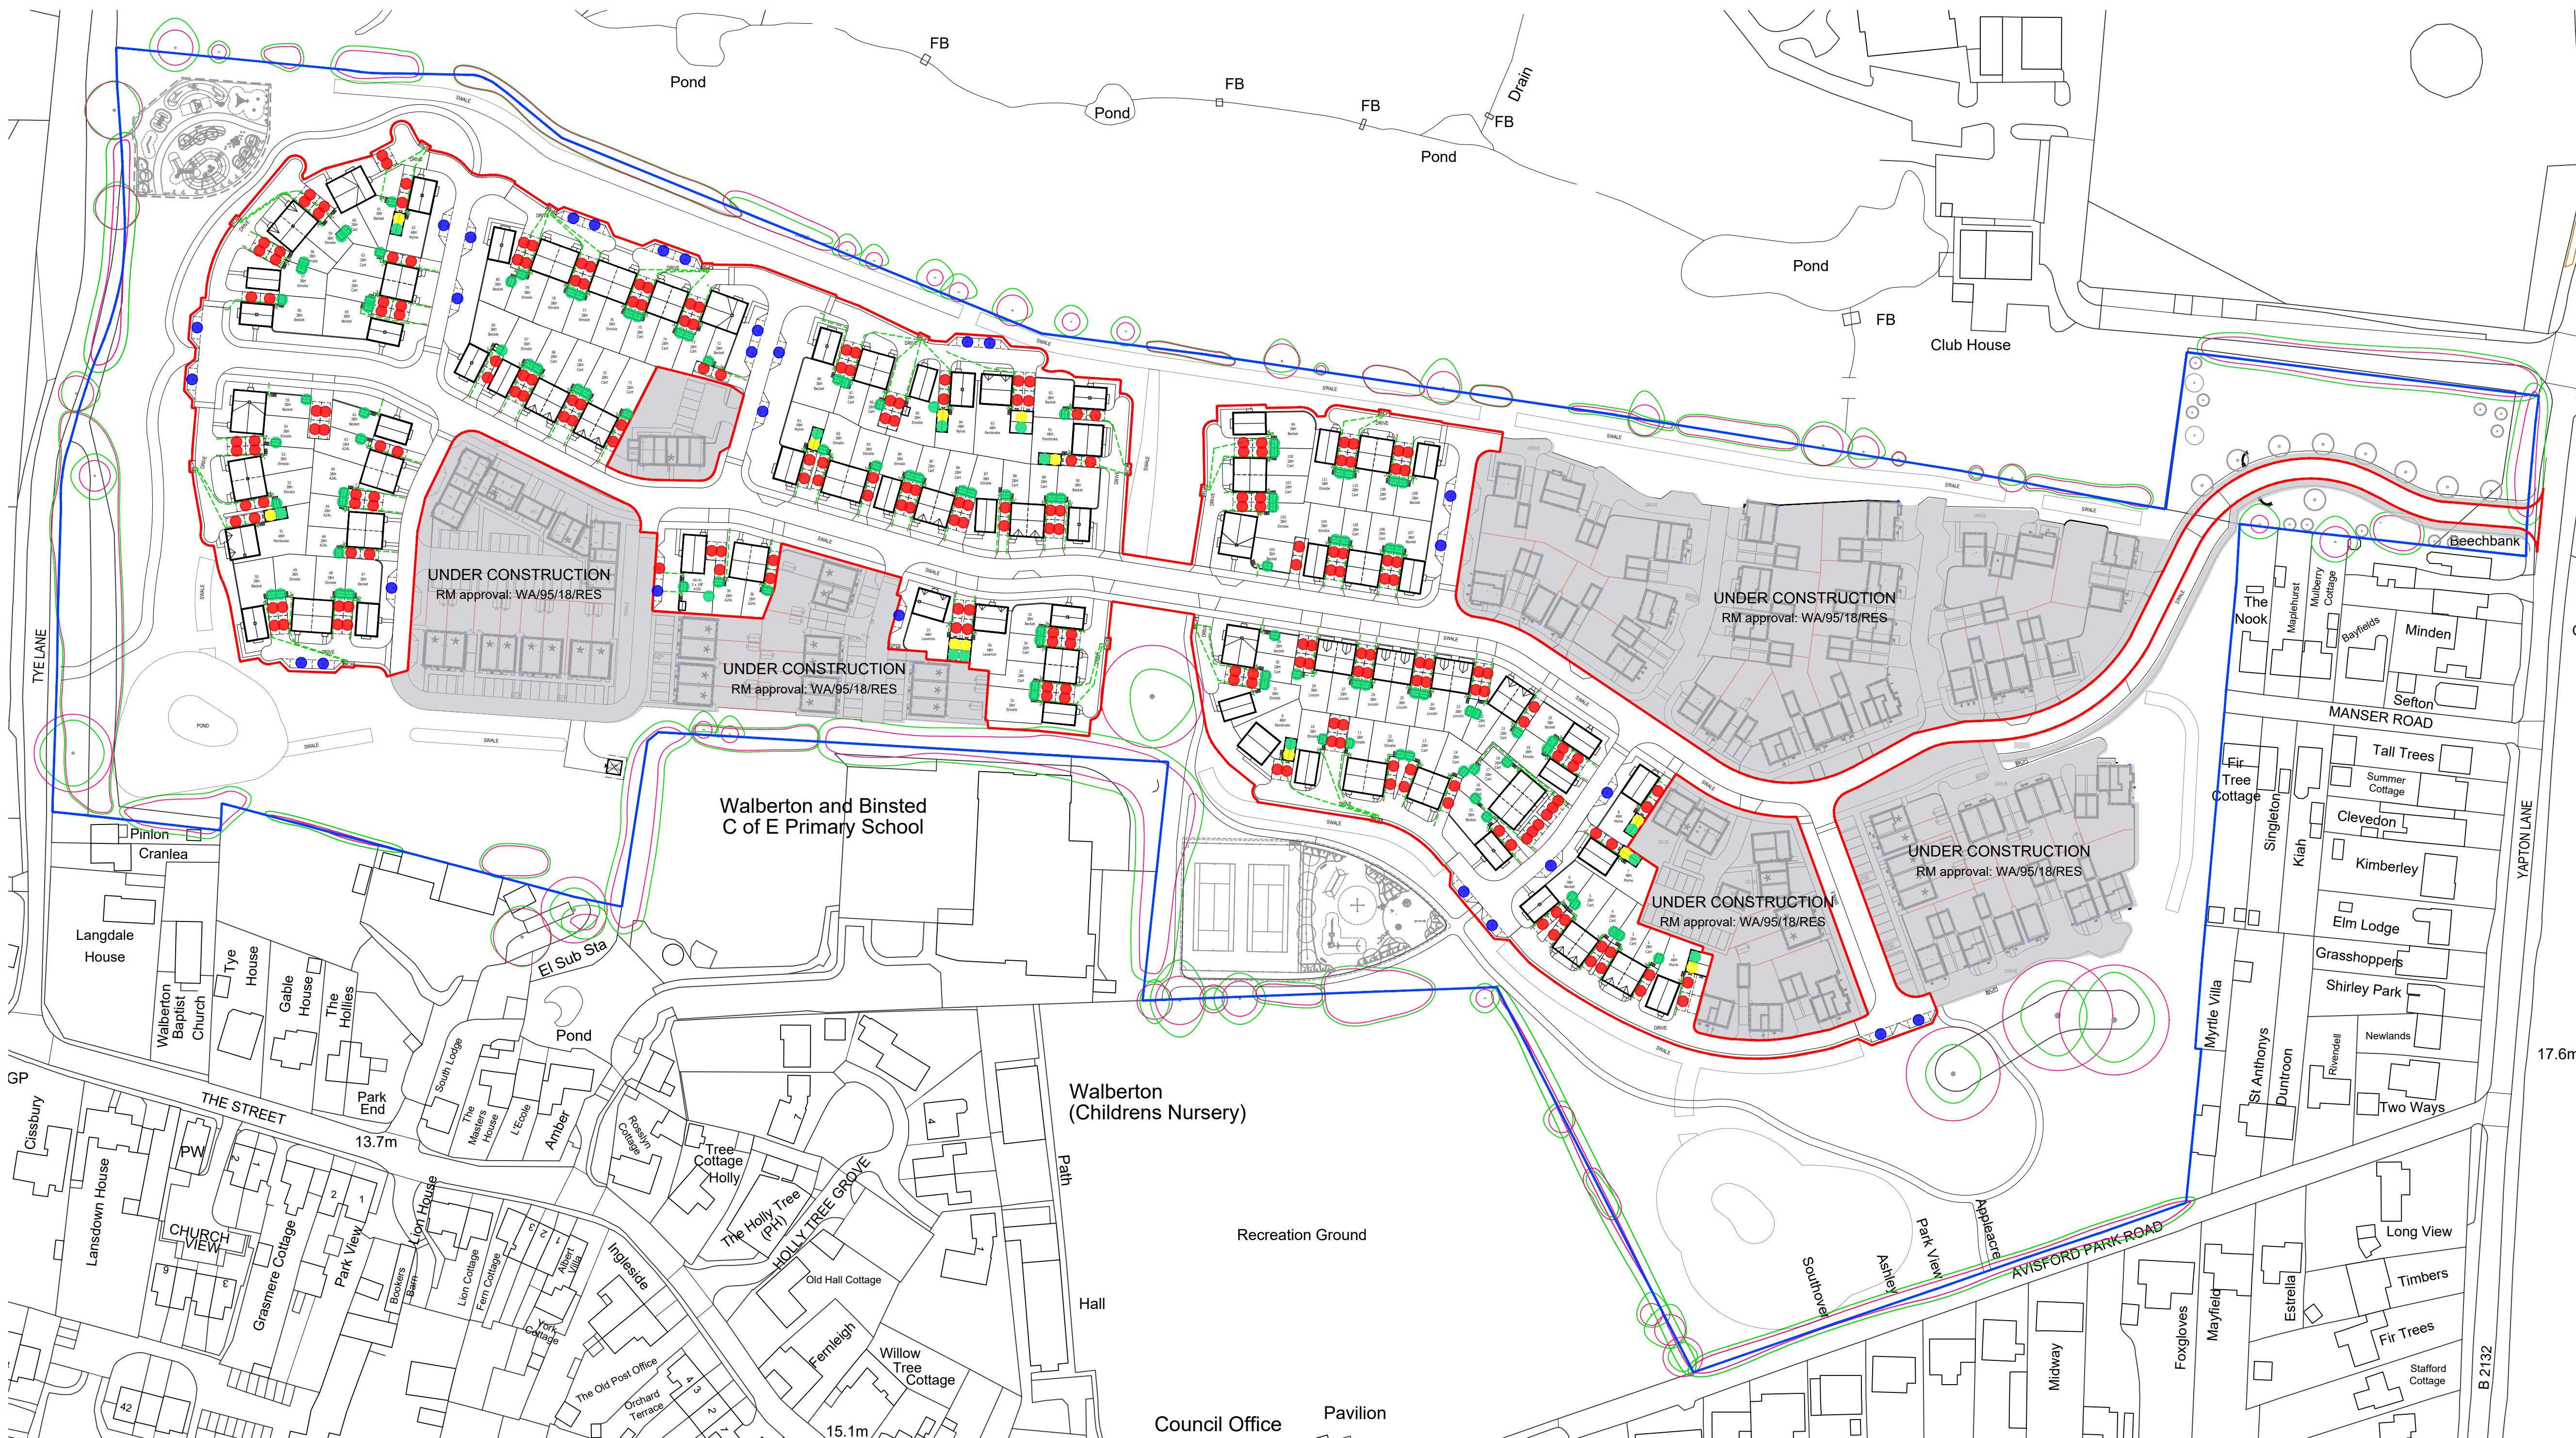

B	07.09.20	Redline Update	PB	NF
A	26.08.20	Planning permission.	PB	NF
Rev	Date	Revision Details	Dr	Ch

17.6m

ECE Architecture
www.ecearchitecture.com

London: 76 Great Suffolk Street, London, SE1 0BL
T 0207 928 2773 E london@ecearchitecture.com
Sussex: Brooklyn Chambers, 11 Goring Road, Worthing, West Sussex, BN12 4AP
T 01903 248777 E sussex@ecearchitecture.com
Bristol: Westworks, Colston Tower, Colston Street, Bristol, BS1 4XE
T 0117 214 1101 E bristol@ecewestworks.com

Client's Name
Vistry Group

Job Title
Avisford Grange, Walberton

Drawing Title
Parking Plan

Scale
1:1000 @ A1 / 1:2000 @ A3

metres 20 40 60 80 100

Drawn	Checked	Date
PB	NF	13.08.20

Job No	Drawing No	Rev
6913	006	B

Status
PRELIMINARY

CAD Plot date: 7/09/2020 - 15:03:38 6913 - walberton site - planning.dwg

Ordnance Survey, (c) Crown Copyright 2020. All rights reserved. Licence number 100022432

© ECE Architecture Limited. No dimensions to be scaled from drawing except for the purposes of Planning Applications. The contractor should check all dimensions on site. It is the contractors responsibility to ensure compliance with Building Regulations.